

RESOLUTION

No. 25-308

Date of Adoption

AUG 07 2025

Approved as to Form and Legality

WESLEY BRIDGES, ESQ., DIRECTOR OF LAW

Factual content certified by

CARLOS D. MINACAPPELLI, DIRECTOR OF HEALTH AND HUMAN SERVICES

Councilman /woman

presents the following Resolution:

SPONSORED BY:

**RESOLUTION ACCEPTING A BID AND AWARDING A CONTRACT TO EMY SOLUTIONS, LLC
FOR THE SOUTH WARD SENIOR CENTER RENOVATIONS FOR THE DEPARTMENT OF
HEALTH AND HUMAN SERVICES USING CDBG AND AARP FUNDING FOR A PERIOD OF
ONE (1) YEAR FROM THE DATE OF AWARD IN AN AMOUNT NOT TO EXCEED \$2,250,000.00 -
BID2025-36**

WHEREAS, three (3) sealed bids were received in the Division of Purchasing on April 28, 2025, at 11:00 am, by the Purchasing Agent for the South Ward Senior Center Renovations, 870 South Broad Street, Trenton, NJ 08611, for the Department of Health and Human Services; and

WHEREAS, the low bidder, Emy Solutions, LLC, 624 Montgomery Road, Hillsborough, NJ 08844 made pursuant to the advertisement, be and is now hereby accepted as the lowest and legally responsible bidder complying with the terms and specifications on file in the Division of Purchasing; and

WHEREAS, funds in an amount not to exceed \$2,250,000.00 have been certified to be available in the following account numbers: T-19-20-55-5502-291 (\$18,169.00), T-19-24-55-5501-290 (\$1,250,548.00), G-CC-24-40-180B-296 (\$25,914.62), G-CC-24-40-180B-298 (\$582,347.50) and G-CC-24-40-180B-297 (\$373,020.88). This contract shall be awarded for a period of one (1) year from the date of award; and

NOW, THEREFORE, IT IS RESOLVED, by the City Council of the City of Trenton that the Mayor is hereby authorized to execute a contract with Emy Solutions, LLC, 624 Montgomery Road, Hillsborough, NJ 08844 for the South Ward Senior Center Renovations, 870 South Broad Street, Trenton, NJ 08611 in an amount not to exceed \$2,250,000.00 for a period of one (1) year from date of award for the said purposes in the manner prescribed by law for the City of Trenton, Department of Health and Human Services.

MOTION: <u>Frisky</u>					SECOND: <u>Figueria Kettenburg</u>				
	Aye	Nay	Abstain	Absent		Aye	Nay	Abstain	Absent
EDWARDS	✓				FRISBY	✓			
FELICIANO	✓				HARRISON				✓
FIGUEROA KETTENBURG	✓				WILLIAMS	✓			

This Resolution was adopted at a Meeting of the City Council of the City of Trenton on

AUG 07 2025
James M. M. M.
President of Council

J. J.
City Clerk

PURCHASING

A G R E E M E N T
C I T Y O F T R E N T O N , N E W J E R S E Y

BID2025-36

RES. NO. 25-308

AWARDED TO

**EMY SOLUTIONS, LLC FOR THE SOUTH WARD SENIOR CENTER RENOVATIONS FOR
THE DEPARTMENT OF HEALTH AND HUMAN SERVICES**

PREVAILING WAGES APPLIES

This contract is being funded in whole or in part by the Community Development Block Grant Program (CDBG), provided by the U.S. Department of Housing and Urban Development (HUD) and administered by the City of Trenton's Department of Health and Human Services. All federal CDBG requirements will apply. Federal and state labor compliance apply. Section 3 Apply. CDBG funding must be environmentally cleared in accordance with Part 58 prior to commitment of funds.

This project is being supported, in part, by federal award number SLFRP4580 awarded to the County of Mercer by the U.S. Department of the Treasury and sub awarded to the City of Trenton.

This Agreement, entered into this 7TH Day of AUGUST 2025 between the City of Trenton, a municipal corporation of the State of New Jersey, 'CITY' **319 EAST STATE STREET, TRENTON, NEW JERSEY 08608** and **EMY SOLUTIONS, LLC, 624 MONTGOMERY ROAD, HILLSBOROUGH, NEW JERSEY 08844** ("Contractor"), witnesseth that:

WHEREAS, Contractor has bid, proposed or offered to furnish and deliver to the City the materials, supplies and/or goods to perform the services **IN AN AMOUNT NOT TO EXCEED 2,250,000.00 FOR A PERIOD OF 244 CALENDAR DAYS FROM "NOTICE TO PROCEED"**.

FIRST, A. Contractor, under the penalty expressed in the bond hereinafter mentioned, will furnish, supply and deliver to the City of Trenton the following services as authorized by:

**RESOLUTION ACCEPTING A BID AND AWARDING A CONTRACT TO EMY SOLUTIONS, LLC,
FOR THE SOUTH WARD SENIOR CENTER RENOVATIONS
USING CDBG AND AARP FUNDING FOR THE DEPARTMENT OF HEALTH AND HUMAN
SERVICES, FOR A PERIOD OF 244 CALENDAR DAYS FROM "NOTICE TO PROCEED"
BID2025-36**

B. The contract shall be submitted with contracts with the following:

UPDATED CERTIFICATE OF INSURANCE (WITH SIGNED CONTRACTS)

PERFORMANCE PAYMENT BOND REQUIRED (WITH SIGNED CONTRACTS)

LABOR AND MATERIAL (PAYMENT) BOND (REQUIRED WITH CONTRACTS)

Successful bidder shall with the delivery of the performance bond submit an executed payment bond to guarantee payment to laborers and suppliers for the labor and material used in the work performed under the contract.

UPON ACCEPTANCE OF THE WORK A MAINTENANCE BOND IN THE AMOUNT OF 100% GUARANTEEING AGAINST DEFECTIVE QUALITY OF WORK OR MATERIALS FOR THE PERIOD OF TWO (2) YEARS

LIQUIDATED DAMAGES: \$400.00 Per Day

The contractor shall be required to submit a certified payroll record to the Department of Labor and Workforces Development has created this portal for contractors to register and submit payrolls:

<https://www.nj.gov/labor/wageandhour/prevaling-rates/njwagehub.shtml> within ten (10) days of payment of the wages

Such performance by Contractor will be in strict accordance with the terms and conditions of the bid specifications, the bid response and the authorizing resolution, which are included above and is incorporated by reference. Additionally, Contractor will furnish good and ample security in a sum equal to the said contract price for the said articles and services.

SECOND. The City of Trenton will pay Contractor the total sum mentioned herein when the appropriate Department Director has executed a certification that the said articles or services have been furnished, delivered, and accepted in full conformity to the aforementioned specifications and offer or proposal.

THIRD. The City of Trenton reserves the right to order a greater or lesser quantity, not to exceed twenty-five percent, of any or all of the articles named in the said offer or proposal than is stated therein, and it is distinctly agreed between the said parties that the price quoted in the offer or proposal of Contractor shall be regarded as a standard of prices, and the total sum mentioned herein as the consideration of this contract shall not be regarded as limiting the right of the City of Trenton to order such greater or lesser quantity.

FOURTH. In the event of the failure of Contractor to deliver to the City of Trenton, such articles or perform such work or labor as described in such quantities as ordered at the time stated for such delivery by the City of Trenton, or in the event that such articles as are delivered or work and labor performed do not meet the specifications or standards, as established by the City of Trenton for such articles or acceptance of such work and labor, then such delivery shall be rejected by telephone or written notice to the Agent or address indicated by the Contractor and by simultaneous and like notice to his surety. Additionally, if Contractor or his surety does not cure the default within the time set by the said Agent on behalf of the City of Trenton, then the said Agent on behalf of the City, shall have the right to procure such services or purchase such articles in their place and stead in the open market as are needed for replacement, and from the best source available in the judgment of the said Agent and to charge the expense of such articles or work performed to Contractor and to deduct the amount thereof from any moneys due or to become due to Contractor by virtue of this agreement. Provided, however, that the surety on the bond of Contractor for the faithful performance of this agreement shall be first notified of the necessity for such replacement and given the same time allowance for such replacement as is given Contractor.

FIFTH. This contract shall not be amended, assigned or subcontracted without the consent of the City of Trenton in writing (if the total compensation payable thereunder shall thereby exceed \$2,500.00, approval by Resolution of the Governing Body shall be required), and any breach of this convenient shall authorize the City of Trenton, by its said Agent, to declare this contract null and void and to refuse to make any further payments thereunder to Contractor.

SIXTH. In case of any conflict between the provisions of this agreement and of any of the provisions of the specifications, the latter shall govern and control.

Applicable for Public Construction Contracts Only: "Dispute Resolution Procedures (NJSA 40A:11-50). Disputes arising under this contract shall be subject to mediation or non-binding arbitration at the sole discretion of the City of Trenton, before a construction industry mediator or arbitrator or panels thereof. The City of Trenton shall have the right to select a third party to mediate any disputes arising under this agreement and the mediation shall be conducted informally in a manner decided upon by the mediator".

SEVENTH. Contractor hereby agrees to pay all workmen as a minimum the prevailing wages rate in accordance with Chapter 150 of the New Jersey Laws of 1963, Prevailing Wages on Public Contracts and U.S. Department of Labor Wage Rates with the higher rate for any given occupation being the governing rate, and N.J.S.A. 10:2-1 et seq., prohibiting discrimination in employment on public contracts.

EIGHTH. During the performance of this contract, the contractor agrees as follows:

a. CONTRACTOR or subcontractor, where applicable, will not discriminate against any employee or applicant for employment because of age, race, creed, color, national origin, ancestry, marital status, affectional or sexual orientation, or sex. CONTRACTOR will take affirmative action to ensure that such applicants are recruited and employed, and that employees are treated during employment, without regard to their age, race, creed, color, national origin, ancestry, marital status, gender identity or expression, affectional or sexual orientation, disability, nationality or sex.

Such action shall include, but not be limited to the following: employment, up-grading, demotion, or transfer; recruitment or recruitment advertising; layoff or termination; rates of pay or other forms of compensation; and selection for training, including apprenticeship. The contractor agrees to post in conspicuous places, available to employees and applicants for employment, notices to be provided by the contracting officer setting forth the provisions of this nondiscrimination clause. (N.J.S.A. 10:5-33; N.J.A.C. 17:27-3.4)

b. CONTRACTOR or subcontractor, where applicable will, in all solicitations or advertisements for employees placed by or on behalf of CONTRACTOR, state that all qualified applicants will receive consideration for employment without regard to age, race, creed, color, national origin, ancestry, marital status, gender identity or expression, affectional or sexual orientation, disability, nationality or sex. (N.J.S.A. 10:5-33; N.J.A.C. 17:27-3.4)

c. CONTRACTOR or subcontractor where applicable, will send to each labor union or representative of workers with which he has a collective bargaining agreement or other contract or understanding, a notice, to be provided by the agency contracting officer, advising the labor union or workers' representative of CONTRACTOR's commitments under this act and shall post copies of the notice in conspicuous places available to employees and applicants for employment. (N.J.S.A. 10:5-33; N.J.A.C. 17:27-3.4)

d. THE CONTRACTOR or subcontractor, where applicable, agrees to comply with any regulations promulgated by the Treasurer pursuant to P.L. 1975, c.127, as amended and supplemented from time to time. (N.J.A.C. 17:27-3.4)

Note: A public works contract for a subcontractor with a total workforce of four or fewer employees or for a contractor or subcontractor performing under an existing Federally approved or sanctioned affirmative action program shall contain as mandatory language only paragraphs a, b, and c above, and the contract shall not contain any other mandatory language prescribed by N.J.A.C. 17:27. (N.J.A.C. 17:27-3.4) (c)

- e. All bidders and all contractors who are negotiating for a procurement or service contract with the public agency which is not subject to a federally approved or sanctioned affirmative action program are required to submit to the public agency, prior to or at the time the contract is submitted for signing by the public agency (in accordance with N.J.A.C. 17:27-4.3 promulgated by the Treasurer pursuant to P.L. 1975, c. 127), one of the following three documents:
1. Appropriate evidence that the contractor is operating under an existing federally approved or sanctioned affirmative action program; or
 2. A certificate of employee information report approval issued in accordance N.J.A.C. 17:27-4; or
 3. An initial employee information report consisting of forms provided by the affirmative action office and completed by the contractor in accordance with N.J.A.C. 17:27-4. (N.J.A.C. 17:27-3.3) (a)

f. CONTRACTOR or subcontractor agrees to attempt in good faith to employ minority and female workers consistent with the applicable county employment goals prescribed by N.J.A.C. 17:27-5.2 promulgated by the Treasurer pursuant to P.L. 1975, c. 127, as amended and supplemented from time to time or in accordance with a binding determination of the applicable county employment goals determined by the affirmative action office pursuant to N.J.A.C. 17:27-5.2 promulgated by the Treasurer pursuant to P.L. 1975, c. 127, as amended and supplemented from time to time. (N.J.A.C. 17:27-5.3)(a) (1)

g. CONTRACTOR or subcontractor agrees to inform in writing appropriate recruitment agencies in the area, including employment agencies, placement bureaus, colleges, universities, labor unions, that it does not discriminate on the basis of age, creed, color, national origin, ancestry, marital status or sex, gender identity or expression, and that it will discontinue the use of any recruitment agency which engages in direct or indirect discriminatory practices. (N.J.A.C. 17:27-5.3) (a) (2)

h. CONTRACTOR or subcontractor agrees to revise any of its testing procedures, if necessary, to assure that all personnel testing conforms with the principles of job-related testing, as established by the statutes and court decisions of the State of New Jersey, and as established by applicable Federal law and applicable Federal court decisions. (N.J.A.C. 17:27-5.3) (a) (3)

i. CONTRACTOR or subcontractor agrees to review all procedures relating to transfer, upgrading, downgrading and layoff to ensure that all such actions are taken without regard to age, creed, color, national origin, ancestry, marital status, or sex, and conform with the applicable employment goals, consistent with the statutes and court decisions of the State of New Jersey, and applicable Federal law and applicable Federal court decisions. (N.J.A.C. 17:27-5.3) (a) (4)

j. CONTRACTOR agrees that in the hiring of persons for the performance of work under this contract or any subcontract hereunder, or for the procurement, manufacture, assembling or furnishing of any such materials, equipment, supplies or services to be acquired under this contract, no contractor, nor any person acting on behalf of such contractor or subcontractor, shall, by reason of race, creed, color, national origin, ancestry, marital status, gender identity, or expression, affectional or sexual orientation or sex, discriminate against any person who is qualified and available to perform the work to which the employment relates. (N.J.S.A. 10:2-1) (a)

k. No contractor, subcontractor, nor any person on his behalf shall, in any manner, discriminate against or intimidate any employee engaged in the performance of work under this contract or any subcontract hereunder, or engaged in the procurement, manufacture, assembling or furnishing of any such materials, equipment, supplies or services to be acquired under such contract, on account of race, creed, color, national origin, ancestry, marital status, gender identity or expression, affectional or sexual orientation or sex. (N.J.S.A. 10:2-1) (b)

l. There may be deducted from the amount payable to the contractor by the contracting public agency, under this contract, a penalty of \$50.00 for each person for each calendar day during which such person is discriminated against or intimidated in violation of the provisions of the contract. (N.J.S.A. 10:2-1) (c)

m. This contract may be canceled or terminated by the contracting public agency, and all money due or to become due hereunder may be forfeited, for any violation of this section of the contract occurring after notice to the contractor from the contracting public agency of any prior violation of this section of the contract. (N.J.S.A. 10:2-1) (d)

n. The parties of this contract do hereby agree that the provisions of N.J.S.A. 10:2-1 through 10:2-4, dealing with discrimination in employment on public contracts, and the rules and regulations promulgated pursuant thereto, are hereby made a part of this contract and are binding upon them. (N.J.A.C. 13:6-1.1)

o. Contractor and subcontractor agree and guarantee to afford equal opportunity in performance of the contract and, except with respect to affectional or sexual orientation, and gender identity or expression in accordance with an affirmative action program approved by the State Treasurer. (N.J.S.A. 10:5-32 and 10:5-35) (a)

p. The parties of this contract do hereby agree that the provisions of Title II of the Americans with Disabilities Act of 1990, 42 U.S.C. Section 12101 et seq., which prohibits discrimination on the basis of disability by public entities in all services programs and activities provided or made available by public entities, and the rules and regulations promulgated pursuant thereto, are made a part of this contract. The contractor agrees to conduct all activities in compliance with the provisions of Title VI of the Civil Rights Act of 1964, the Rehabilitation Act of 1973, the Age Discrimination Act of 1975, Title IX of the Education Amendments of 1972, and the U.S. Department of Labor's regulations at 29 CFR Parts 31, 32 and 34.

Contractor shall cooperate with any state or federal reviews aimed at determining compliance with nondiscrimination laws and regulations authorized by State Law and expressly specified herein.

IN WITNESS WHEREOF, the City of Trenton has caused this agreement to be signed by the Mayor of the City of Trenton and its corporate seal to be hereto affixed, attested by the City Clerk, and Contractor has likewise caused this agreement to be executed the day and year first above written.

CITY OF TRENTON

Attest:

Brandon L. Garcia, RMC
Municipal Clerk

Date

9/5/25

W. Reed Gusciora, Esq. Mayor

9.4.25

Date

and

EMY SOLUTIONS, LLC
624 MONTGOMERY ROAD
HILLSBOROUGH, NJ 08844

DATE

08/27/2025

Attest:

Secretary

President

8/27/2025

Date



BID PROPOSAL FORM
PROPOSER MUST COMPLETE

**SOUTH WARD SENIOR CENTER RENOVATIONS AT 870 SOUTH BROAD STREET, TRENTON,
NJ 08611**

LUMP SUM AMOUNT

\$ 2,250,000/-

(ORIGINAL SIGNATURE BY AUTHORIZED REPRESENTATIVE)

The undersigned is a Corporation, Partnership or Individual under the laws of the State of

New Jersey _____ having its principal office at 624 Montgomery Rd, Hillsborough, NJ 08844

COMPANY EMY Solutions LLC

ADDRESS 624 Montgomery Rd,

ADDRESS Hillsborough, NJ 08844

FED. ID # 46-4851307


NAME Erum Yousuf

TELEPHONE 732-790-2641

FAX 732-201-4100

EMAIL info@emysolutions.net

SIGNATURE _____

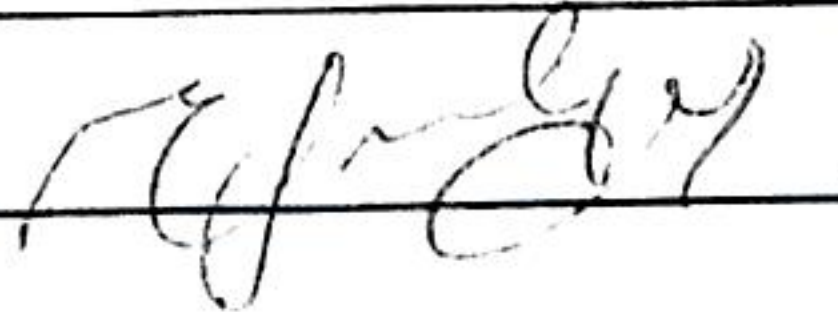

DATE 04/23/2025

**IF AWARDED A CONTRACT, PLEASE PROVIDE CONTACT, ADDRESSES FOR
PURCHASE ORDERS AND CHECK REMIT TO INFORMATION, COPY OF YOUR
W9 AND UPON AWARD, FORWARD TO THE CITY OF TRENTON,
ACCOUNTS AND CONTROL DEPARTMENT, 319 EAST STATE STREET,
TRENTON, NJ 08608 (609) 989-3043.**

CONTRACT _____

FEDERAL COMPLIANCE NOTICE TO BIDDERS

CDBG

This project is being funded in whole or in part by the Community Development Block Grant Program (CDBG), provided by the U.S. Department of Housing and Urban Development (HUD) and administered by the City of Trenton's Department of Housing and Economic Development. All federal CDBG requirements including 2 CFR Part 570, Davis Bacon, Prevailing Wages and Section 3 will apply to the contract.

SLFRF/ARPA

This project is also jointly being funded with a State and Local Fiscal Recovery Funds (SLFRF) / American Rescue Plan Act (ARPA) allocation. As such, the SLFRF 2022 Final Rule, SLFRF 2023 Interim Rule, the following list of regulations, and the attached ARPA Terms & Conditions are applicable. All ARPA funds must be expended before December 31, 2026.

- Requirements for Bidders regarding SAM.gov and debarment.
- Byrd Anti-Lobbying Amendment
- Contract Work Hours and Safety Standards Act
- 200.323 Procurement of recovered materials per 2 CFR 200.323
- Rights to Inventions Made Under a Contract or Agreement
- Clean Air Act (42 U.S.C. 7401-7671q.)
- Davis-Bacon Act
- 200.216 Prohibition on certain telecommunications and video surveillance equipment or services.
- 200.322 Domestic preferences for procurements.

The City of Trenton is an Affirmative Action/Equal Opportunity Employer. Minority Business Enterprises, Small Business Enterprises, Women Business Enterprises, and Labor Surplus Area firms are encouraged to submit proposals.

Bidders must conduct and document all outreach to MBE/WBE and Section 3 Businesses in the Service Area during the procurement process for all contracts. Section 3 applies to contracts over

\$100,000.

The **MBE/WBE/SECTION 3 CONTACT SOLICITATION AND COMMITMENT STATEMENT** must be completed and submitted with the Bid.

Failure to submit the completed form in the bid will be grounds to disqualify a bid. If the Contractor does not intend to use a subcontractor and there are no MBE/WBE/Section 3 subcontractors and material providers in the area, the form must indicate. Otherwise, attempts to contact MBE/WBE/Section 3 subcontractors and material providers must be documented and **submitted with the bid**.

MBE/WBE/Section 3 Resources

All bidders must research the MBE/WBE and Section 3 databases to obtain vendor and contractor contacts to comply with program requirements.

HUD's Section 3 Business Registry can be found at the following URL:

<https://portalapps.hud.gov/Sec3BusReg/BRegistry/BRegistryHome>

State Contracting with Small, Minority, and/or Women Business Enterprises (SMWBE's) [http:// www.state.nj.us/njbusiness/contracting/](http://www.state.nj.us/njbusiness/contracting/)

Services and Information: NJSAVI Database

https://www6.state.nj.us/CEG_SAVI/jsps/vendorSearch.jsp

MBE/WBE Directories can be obtained from the State of New Jersey website:

<https://www.state.nj.us/transportation/business/civilrights/dbe.shtml>

Disadvantaged Business Enterprise (DBE)

The New Jersey Unified Certification Program Directory is the only recognized directory of certified DBE firms in the State of New Jersey

<https://njucp.dbesystem.com/>

Emerging Small Business Enterprise (ESBE)

The NJDOT ESBE Directory is the only recognized directory of certified ESBE firms in the State of New

Jersey. <https://njdot.dbesystem.com/frontend/searchcertifieddirectory.asp?>

Small Business Enterprise (SBE)

New Jersey Selective Assistance Vendor Information (NJSAVI) is a database that identifies businesses that are registered as a SBE and/or certified as an M/WBE with the State of New Jersey.

A) Contracts for more than the simplified acquisition threshold currently set at \$150,000, which is the inflation adjusted amount determined by the Civilian Agency Acquisition Council and the Defense Acquisition Regulations Council (Councils) as authorized by 41 U.S.C. 1908, **must address administrative, contractual, or legal remedies in instances where contractors violate or breach contract terms, and provide for such sanctions and penalties as appropriate.**

(B) All contracts in excess of \$10,000 must address termination for cause and for convenience by the non-Federal entity including the manner by which it will be effected and the basis for settlement.

1. **Termination of Contract for Cause.** If, through any cause, the Contractor shall fail to fulfill in a timely and proper manner his obligations under this Contract, or if the Contractor shall violate any of the covenants, agreements, or stipulations of this Contract, the Public Body shall thereupon have the right to terminate this Contract by giving written notice to the Contractor of such termination and specifying the effective date thereof, at least five days before the effective date of such termination. In such event, all finished or unfinished documents, data, studies, surveys, drawings, maps, models, photographs and reports prepared by the Contractor under this Contract shall, at the option of the Public Body, become its property and the Contractor shall be entitled to receive just and equitable compensation for any work satisfactorily completed hereunder.

Notwithstanding the above, the Contractor shall not be relieved of liability to the Public Body for damages sustained by the Public Body by virtue of any breach of the Contract by the Contractor, and the Public Body may withhold any payments to the Contractor for the purpose of set-off until such time as the exact amount of damages due the Public Body from the Contractor is determined.

2. **Termination for Convenience of the Public Body.** The Public Body may terminate this Contract at any time by giving at least ten (10) days notice in writing to the Contractor. If the Contract is terminated by the Public Body as provided herein, the Contractor will be paid for the time provided and expenses incurred up to the termination date. If this Contract is terminated due to the fault of the Contractor, Paragraph 1 hereof relative to termination shall apply.

(C) **Equal Employment Opportunity.** (applicable to all construction contracts over \$10,000)

During the performance of this Contract, the Contractor agrees to comply with Executive Order 11246 of September 24, 1965, entitled "Equal Employment Opportunity," as amended by Executive Order 11375 of October 13, 1967, and as supplemented in Department of Labor regulations (41 CFR chapter 60) as follows:

- a. The Contractor will not discriminate against any employee or applicant for employment because of race, religion, sex, color, or national origin. The Contractor will take affirmative action to ensure that applicants are employed, and that employees are treated during employment without regard to their race, religion, sex, color, or national origin. Such actions shall include, but not be limited

to the following: Employment, upgrading, demotion, or transfer; recruitment or recruitment advertising; layoff or termination; rates of pay or other forms of compensation; and selection for training, including apprenticeship. The Contractor agrees to post in conspicuous places, available to employees and applicants for employment, notices to be provided by the Public Body setting forth the provisions of this nondiscrimination clause.

- b. The Contractor will, in all solicitation or advertisements for employees placed by or on behalf of the Contractor, state that all qualified applicants will receive consideration for employment without regard to race, religion, color, sex, or national origin.
- c. The Contractor will cause the foregoing provisions to be inserted in all subcontracts for any work covered by this Contract so that such provisions will be binding upon each subcontractor, provided that the foregoing provisions shall not apply to contract or subcontracts for standard commercial supplies or raw materials.

Title VI of the Civil Rights Act of 1964. No person shall, on the grounds of race, color or national origin be excluded from participation in, be denied the benefits of, or be subjected to discrimination under any program or activity funded in whole or in part with Federal funds.

Section 109 of the Housing and Community Development Act of 1974. No person in the United States shall on the grounds of race, color, national origin or sex be excluded from participation in, or be denied the benefits of, or be subjected to discrimination under any program or activity funded in whole or in part with funds made available under this title.

- (D) **Davis-Bacon Act**, as amended (40 U.S.C. 3141- 3148). When required by Federal program legislation, all prime construction contracts in excess of \$2,000 awarded by non-Federal entities must include a provision for compliance with the Davis-Bacon Act (40 U.S.C. 3141- 3144) as supplemented by Department of Labor regulations (29 CFR Part 5, "Labor Standards Provisions Applicable to Contracts Covering Federally Financed and Assisted Construction"). Attach HUD form 4010 Federal Labor Standards Provisions
- (E) **Contract Work Hours and Safety Standards Act** applicable to contracts in excess of \$100,000 that involve the employment of mechanics or laborers must include a provision for compliance with 40 U.S.C. 3702 and 3704, as supplemented by Department of Labor regulations (29 CFR Part 5). Under 40 U.S.C. 3702 of the Act, each contractor must be required to compute the wages of every mechanic and laborer on the basis of a standard work week of 40 hours. Work in excess of the standard work week is permissible provided that the worker is compensated at a rate of not less than one and a half times the basic rate of pay for all hours worked in excess of 40 hours in the work week. The requirements of 40 U.S.C. 3704 are applicable to construction work and provide that no laborer or mechanic must be required to work in surroundings or under working conditions which are unsanitary, hazardous or dangerous. These requirements do not apply to the purchases of supplies or materials or articles ordinarily available on the open market, or contracts for transportation or transmission of intelligence.

- (F) **Rights to Inventions Made Under a Contract or Agreement.** If the Federal award meets the definition of "funding agreement" under 37 CFR § 401.2 (a) and the recipient or subrecipient wishes to enter into a contract with a small business firm or nonprofit organization regarding the substitution of parties, assignment or performance of experimental, developmental, or research work under that "funding agreement," the recipient or subrecipient must comply with the requirements of 37 CFR Part 401, "Rights to Inventions Made by Nonprofit Organizations and Small Business Firms Under Government Grants, Contracts and Cooperative Agreements," and any implementing regulations issued by the awarding agency.
- (G) **Clean Air Act** (42 U.S.C. 7401- 7671q.) and the Federal Water Pollution Control Act (33 U.S.C. 1251- 1387), as amended -

Compliance with the applicable standards, orders, or requirements issued under section 306 of the Clean Air Act (42 U.S.C. 1857(h), section 508 of the Clean Water Act (33 U.S.C. 1368), Executive Order 11738 and Environmental Protection Agency regulations (40 CFR Part 15) is required for all contracts, subcontracts and subgrants of amounts in excess of \$150,000. For all such Contracts, all Contractors and subcontractors agree to the following requirements:

- a. A stipulation by the Contractor or subcontractors that any facility to be utilized in the performance of any non-exempt contract or subcontract is not listed on the List of Violating Facilities issued by the Environmental Protection Agency (EPA) pursuant to 40 CFR 15.20.
- b. Agreement by the Contractor to comply with all the requirements of Section 114 of the Clean Air Act, as amended, (42 U.S.C. 1857c-8) and Section 308 of the Federal Water Pollution Control Act, as amended, (33 U.S.C. 1318) relating to inspection, monitoring, entry, reports and information, as well as all other requirements specified in said Section 114 and Section 308, and all regulations and guidelines issued thereunder.
- c. A stipulation that as a condition for the award of the Contract, prompt notice will be given of any notification received from the Director, Office of Federal Activities, EPA indicating that a facility utilized or to be utilized for the Contract is under consideration to be listed on the EPA List of Violating Facilities.
- d. Agreement by the Contractor that he will include or cause to be included in the criteria and requirements in paragraph (a) through (d) of this section in every nonexempt subcontract and requiring that the Contractor will take such action as the Government may direct as a means of enforcing such provision.

In no event shall any amount of the assistance provided under this Agreement be utilized with respect to a facility which has given rise to a conviction under Section

113(c)(1) of the Clean Air Act or Section 309(c) of the Federal Water Pollution Control Act.

(H) Debarment and Suspension (Executive Orders 12549 and 12689)

A contract award (see 2 CFR 180.220) must not be made to parties listed on the government-wide exclusions in the System for Award Management (SAM), in accordance with the OMB guidelines at 2 CFR 180 that implement Executive Orders 12549 (3 CFR part 1986 Comp., p. 189) and 12689 (3 CFR part 1989 Comp., p. 235), "Debarment and Suspension." SAM Exclusions contains the names of parties debarred, suspended, or otherwise excluded by agencies, as well as parties declared ineligible under statutory or regulatory authority other than Executive Order 12549. Use www.SAM.gov

(I) Byrd Anti-Lobbying Amendment (31 U.S.C. 1352) - Contractors that apply or bid for an award exceeding \$100,000 must file the required certification. Each tier certifies to the tier above that it will not and has not used Federal appropriated funds to pay any person or organization for influencing or attempting to influence an officer or employee of any agency, a member of Congress, officer or employee of Congress, or an employee of a member of Congress in connection with obtaining any Federal contract, grant or any other award covered by 31 U.S.C. 1352. Each tier must also disclose any lobbying with non-Federal funds that takes place in connection with obtaining any Federal award. Such disclosures are forwarded from tier to tier up to the non-Federal award.

(J) Procurement of recovered materials.

Contractors must comply with section 6002 of the Solid Waste Disposal Act, as amended by the Resource Conservation and Recovery Act. The requirements of Section 6002 include procuring only items designated in guidelines of the Environmental Protection Agency (EPA) at 40 CFR part 247 that contain the highest percentage of recovered materials practicable, consistent with maintaining a satisfactory level of competition, where the purchase price of the item exceeds \$10,000 or the value of the quantity acquired during the preceding fiscal year exceeded \$10,000; procuring solid waste management services in a manner that maximizes energy and resource recovery; and establishing an affirmative procurement program for procurement of recovered materials identified in the EPA guidelines.

(K) Section 3 of the Housing and Urban Development Act of 1968 (12 U.S.C. 1801 u).

This agreement is subject to the requirements of Section 3 of the Housing and Urban Development Act of 1968 (12 U.S.C. 1801 u) as amended. The Section 3 clause provides:

Every applicant, recipient, contracting party, contractor and subcontractor shall incorporate, or cause to be incorporated, in all contracts for work in connection with a Section 3 covered project, the following clause (referred to as a Section 3 clause):

- A. The work to be performed under this contract is subject to the requirements of Section 3 of the Housing and Urban Development Act of 1968, as amended, 12 U.S.C. 1701u. The purpose of section 3 is to ensure that employment and other economic opportunities generated by HUD assistance or HUD-assisted projects covered by section 3, shall to

the greatest extent feasible, be directed to low- and very low-income persons, particularly persons who are recipients of HUD assistance for housing.

- B. The parties to the contract agree to comply with HUD's regulations in 24 CFR Part 135, which implement section 3. As evidenced by their execution of this contract, the parties to this contract certify that they are under no contractual or other impediment that would prevent them from complying with the Part 135 regulations.
- C. The Contractor agrees send to each labor organization or representative of workers with which the contractor has a collective bargaining agreement or other understanding, if any, a notice advising the said labor organization or workers' representative of contractor's commitments under this Section 3 clause and will post copies of the notice in conspicuous places available to at the work site where both employees and applicants for training and employment positions can see the notice. The notice shall describe the sections 3 preferences, shall set forth minimum number and job titles subject to hire, availability of apprenticeship and training positions, the qualifications for each, and the name and location of the person(s) taking applications for each of the positions and the anticipated date the work shall begin.
- D. The Contractor agrees to include this Section 3 clause in every subcontract subject to compliance with regulations in 24 CFR Part 135, and agrees to take appropriate action, as provided in an applicable provision of the subcontract or in this section 3 clause, upon a finding that the subcontractor is in violation of the regulations in 24 CFR Part 135. The contractor will not subcontract with any subcontractor where the contractor has notice or knowledge that the subcontractor has been found in violation of the regulations in 24 CFR Part 135.
- E. The contractor will certify that any vacant employment positions, including training positions, that are filled (1) after the contractor is selected but before the contract is executed, and (2) with persons other than those to whom the regulations of 24 CFR Part 135 require employment opportunities to be directed, were not filled to circumvent the contractor's obligations under 24 CFR Part 135.
- F. Noncompliance with HUD's regulations in 24 CFR Part 135 may result in sanctions, termination of this contract for default, and debarment or suspension from future HUD assisted contracts.

Reference: Appendix II to Part 200 - Contract Provisions for Non-Federal Entity Contracts Under Federal Awards

Labor Standards- Davis-Bacon and Other Related Acts Compliance and Reporting

Labor Standards-Davis Bacon and Other Related Acts

The HUD requirement for Davis-Bacon Act and Other Labor Standards can be found at 24 CFR Part 570.603. https://www.ecfr.gov/cgi-bin/text-idx?node=pt24.3.570&rgn=div5#se24.3.570_1603

Davis Bacon Act

Davis-Bacon prevailing wage requirements apply to construction activities that exceed the \$2,000 minimum contracted labor and when construction is carried out by contractors. Prevailing wages does not apply to projects where construction is completed by the employees of the grantee (force account labor), or when the construction is for the rehabilitation of residential units with less than 8 units. For the St. Johns County CDBG-DR projects, the Davis-Bacon wage requirements applies to all infrastructure projects and the new construction of multi-family rental units.

Copeland Anti-Kickback Act

Employees must be paid weekly, deductions must be permissible, and payrolls must be submitted weekly by the contractor.

Contract Work Hours and Safety Standards Act

Applies to contracts over \$100,000 and requires that employees are paid overtime for all hours over 40 at time and one-half pay. Contractors that violate this requirement may be required to pay a penalty of \$10 per day for each violation.

Section 3

Requires opportunities for training and employment to low income residents that reside in the project area, and award of contracts to businesses that provide employment opportunities to low-and very-low income residents.

Labor Standards Compliance Requirements- Bidding

- The procurement process needs to include any applicable labor standards and the most current wage determination in the bid documents and contract. Wage determinations have moved from the Department of Labor site to the Sam.gov site <https://beta.sam.gov/search?index=wd>
- There are 4 categories of wage determinations, and the correct one for the geographical area of the project location must be used as follows:

- Multi-family residential project- **Residential** wage determination (if the project design results in the construction of apartment buildings higher than 4 stories, the **building** wage determination)
- Infrastructure projects- **Heavy** wage determination
- The St. Johns County project does not currently have any road projects requiring the **Highway** wage determination
- Any job classification not appearing on the wage determination for a project will require a written request for an additional classification and corresponding wage rate. The contractor is responsible for notifying the County of the need for an additional classification.
- The wage determination in the bid documents may be modified up to 10 days prior to the bid due date, and notification to the potential bidders must be done in accordance with the County's purchasing policy.
- If construction does not begin within 90 days of the award to the contractor, a review for any modifications to the wage determination must be completed. The contractor will be required to pay prevailing wages according to the new wage determination.

Enforcement of Labor Standards- Responsibility of Grant Recipient

- St. Johns County is required to enforce the labor standards throughout the construction activity of the project, including:
 - Pre-construction conference- Not mandatory but is considered a best practice as it's an opportunity to provide guidance and set expectations of contractor compliance
 - Establish that payrolls must be submitted weekly by the prime contractor
 - Provide guidance on wage rates, weekly pay, overtime pay requirements and payroll deductions
 - Explain the employee interview process
 - Require posting by contractor of required notices- poster needs to be updated to include the County's contact for employees to notify of any violations of these labor standards (see poster attached to this guidance).
 - Notice to Proceed- establishes the construction start date and initiates requirement for weekly payroll submissions
 - Payroll Review- Contractor is required to submit signed weekly payrolls for its employees as well as those for the subcontractors
 - Submission of weekly payrolls must be timely
 - The HUD form (WH-347) is not required to be used but all information needed to confirm compliance must be included, with a signed Statement of Compliance

- Weekly payrolls must be reviewed to ensure workers are not making less than the prevailing wage in the wage determination, overtime is paid if applicable, and deductions are within regulatory requirements
- Any underpayments must be corrected by the contractor/subcontractor and corrected payrolls submitted. The prime contractor is responsible for ensuring that all employees are paid in accordance with these labor standards.
- The consequences of not-compliance by the prime contractor includes wage restitution, liquidated damages, and potentially recommendation for debarment.
- Contractors/subcontractors must pay not less than the wage rate plus the fringe (if any listed) on the wage determination for the correct job classification of the employee. If fringe is paid for benefits including health insurance, retirement, or other non-mandatory benefits, documentation must be obtained from the contractor/subcontractor to show compliance.

○ On-Site

Example: For this job classification of Operator: Loader, the minimum hourly rate is \$11.31 + \$2.02 = \$13.33/hour. A combination of hourly pay plus non-mandatory fringe paid by the contractor/subcontractor on behalf of the employee can make up the minimum hourly paid.

OPERATOR: Loader.....	\$ 11.31	2.02
-----------------------	----------	------

Interviews- the interview of workers on the project is completed to corroborate the information provided in the certified payrolls.

- HUD-11 Record of Employee Interview form is used to record information from on-site interview
 - Interview should be conducted on the job site and in one-on-one meeting with the employee, the interviewer must observe and note the work the interviewed employee performed
 - On-Site interview records are compared to the certified payroll information, and any discrepancies must be noted and action taken to clarify and/or investigate potential underpayments
- Pay Requests from Contractor
- Certified payroll through the time period of a pay request should be reviewed and verified as conforming to the wage determination prior to approval of payment
 - Final Payment and project close-out- confirm all payrolls received and any underpayments resolved before final payment to contractor and project close-out.

Reporting

A semi-annual report (due every 6 months) must be compiled and submitted to DEO for all construction contracts. Report form HUD-4710 and instructions are available on the HUD website.

Construction for the St. Johns projects that are subject to these labor standards and reporting began in June, 2020, so the first reporting period will be for the time May 1 through September 30, 2020. This report will be due to DEO by October 15, 2020.

Report information will be compiled using executed contracts throughout the time period which had construction start dates (NTP) during the time period. A draft report is prepared and forwarded to the St. Johns County CDBG-DR staff for approval and submission to DEO.

U.S. Department of Labor- Wage and Hour Division website:

<https://www.dol.gov/agencies/whd/government-contracts/construction>

HUD Website- Davis Bacon Forms

https://www.hud.gov/program_offices/davis_bacon_and_labor_standards/olrform

Guidance and reporting documents can be found on the St. Johns SharePoint by following this link:

[https://tetrachinc.sharepoint.com/sites/103-](https://tetrachinc.sharepoint.com/sites/103-FRSRt/St.%20Johns/Shared%20Documents/Forms/AllItems.aspx?viewid=252dd1bb%2Dd4a3%2D41c3%2Da5e0%2De57cfdb2ef5a&id=%2Fsites%2F103%2DFRSRt%2FSt%2E%20Johns%2FShared%20Documents%2FInfrastructure%20Projects%2FDavis%20Bacon%20Forms%20and%20Reports)

[FRSRt/St.%20Johns/Shared%20Documents/Forms/AllItems.aspx?viewid=252dd1bb%2Dd4a3%2D41c3%2Da5e0%2De57cfdb2ef5a&id=%2Fsites%2F103%2DFRSRt%2FSt%2E%20Johns%2FShared%20Documents%2FInfrastructure%20Projects%2FDavis%20Bacon%20Forms%20and%20Reports](https://tetrachinc.sharepoint.com/sites/103-FRSRt/St.%20Johns/Shared%20Documents/Forms/AllItems.aspx?viewid=252dd1bb%2Dd4a3%2D41c3%2Da5e0%2De57cfdb2ef5a&id=%2Fsites%2F103%2DFRSRt%2FSt%2E%20Johns%2FShared%20Documents%2FInfrastructure%20Projects%2FDavis%20Bacon%20Forms%20and%20Reports)

The wage determination and certified payrolls for the Hastings II lift station project underway, which have been reviewed or are currently under review by Tt at the request of St. Johns County have been uploaded to the SharePoint in this folder:

<https://tetrachinc.sharepoint.com/sites/103-FRSRt/St.%20Johns/Shared%20Documents/Forms/AllItems.aspx?viewid=252dd1bb%2Dd4a3%2D41c3%2Da5e0%2De57cfdb2ef5a&id=%2Fsites%2F103%2DFRSRt%2FSt%2E%20Johns%2FShared%20Documents%2FInfrastructure%20Projects%2FHastings%2FHastings%20II%20Davis%20Bacon%20Documentation>

EMPLOYEE RIGHTS

UNDER THE DAVIS-BACON ACT

FOR LABORERS AND MECHANICS EMPLOYED ON FEDERAL OR FEDERALLY ASSISTED CONSTRUCTION PROJECTS

PREVAILING WAGES

You must be paid not less than the wage rate listed in the Davis-Bacon Wage Decision posted with this Notice for the work you perform.

OVERTIME

You must be paid not less than one and one-half times your basic rate of pay for all hours worked over 40 in a work week. There are few exceptions.

ENFORCEMENT

Contract payments can be withheld to ensure workers receive wages and overtime pay due, and liquidated damages may apply if overtime pay requirements are not met. Davis-Bacon contract clauses allow contract termination and debarment of contractors from future federal contracts for up to three years. A contractor who falsifies certified payroll records or induces wage kickbacks may be subject to civil or criminal prosecution, fines and/or imprisonment.

APPRENTICES

Apprentice rates apply only to apprentices properly registered under approved Federal or State apprenticeship programs.

PROPER PAY

If you do not receive proper pay, or require further information on the applicable wages, contact the Contracting Officer listed below:

or contact the U.S. Department of Labor's Wage and Hour Division.



WAGE AND HOUR DIVISION
UNITED STATES DEPARTMENT OF LABOR

1-866-487-9243
TTY: 1-877-889-5527
www.dol.gov/whd



WHD-001101

FEDERAL DEBARMENT CERTIFICATION FORM

This certification is required by the regulations implementing Executive Order 12549, Debarment and Suspension (1986) and Executive Order 12689, Debarment and Suspension (1989) at 2 C.F.R. Part 180.

(BEFORE COMPLETING CERTIFICATION, READ THE INSTRUCTIONS FOR CERTIFICATION ON PAGE 2)

- (1) The prospective recipient of Federal assistance funds certifies, by Response, that it is in compliance with the requirements of 2 C.F.R. Part 180 and that neither it, its principals, nor its subcontractors are presently debarred, suspended, proposed for debarment, declared ineligible, or voluntarily excluded from participation in this transaction by any Federal department or agency.
- (2) Where the prospective recipient of Federal assistance funds is unable to certify any of the statements in this certification, such prospective participant shall attach an explanation to this Response.

I certify to the best of my knowledge and belief that the foregoing is true, complete, and accurate. I am aware that any false, fictitious, or fraudulent information, or the omission of any material fact, may subject me to criminal, civil or administrative penalties for fraud, false statements, false claims or otherwise. (U.S. Code Title 18, Sections 3729-3730 and 3801-3812).

Company Name

Name and Title of Authorized Representative

Signature

Date

FEDERAL DEBARMENT CERTIFICATION FORM (CONTINUED)

Instructions for Certification

1. By signing and submitting this Response, the prospective recipient of Federal assistance funds is providing the certification as set out below.
2. The certification in this class is a material representation of fact upon which reliance was placed when this transaction was entered into. If it is later determined that the prospective recipient of Federal assistance funds knowingly rendered an erroneous certification, in addition to other remedies available to the Federal Government, the Department of Labor (DOL) may pursue available remedies, including suspension and/or debarment.
3. The prospective recipient of Federal assistance funds shall provide immediate written notice to the person to which this Response is submitted if at any time the prospective recipient of Federal assistance funds learns that its certification was erroneous when submitted or has become erroneous by reason of changed circumstances.
4. The prospective recipient of Federal assistance funds agrees by submitting this Response that, should the proposed covered transaction be entered into, it shall not knowingly enter into any lower tier covered transaction with a person who is debarred, suspended, declared ineligible, or voluntarily excluded from participation in this covered transaction, unless authorized by the DOL.
5. The prospective recipient of Federal assistance funds further agrees by submitting this Response that it will include the clause titled "Certification Regarding Debarment, Suspension, Ineligibility and Voluntary Exclusion - Lower Tier Covered Transactions," without modification, in all lower tier covered transactions and in all solicitations for lower tier covered transactions.

GENERAL CONDITIONS

PART II

FEDERAL REQUIREMENTS

All bidders must comply with the following Federal requirements:

1. Title VI of the Civil Rights Act of 1964 (P.L. 88-352) as stated in 24 CFR 570.601

"No person in the United States shall on the grounds of race, color, national origin or sex, be excluded from participation in, be denied the benefits of, or be subjected to discrimination under any program or activity funded in whole or in part with funds made available under this Title."

2. Executive Order 11063, as amended.

"No person in the United States shall on the basis of race, color, religion, sex, or national origin, be discriminated against in housing (and related facilities) provided with Federal assistance and in lending practices with respect to residential property when such practices are connected with loans insured or guaranteed by the Federal Government."

3. Executive Order 11246

- A. If the contract amount is less than ten thousand (\$10,000) dollars) the following conditions shall apply:

During the performance of this contract, the contractor agrees as follows:

- (1) The Contractor will not discriminate against any employee or applicant for employment because of race, color, religion, sex or national origin. The Contractor will take affirmative action to ensure that applicants are employed, and that employees are treated during employment, without regard to their race, color, religion, sex, or national origin. Such actions shall include, but not be limited to, the following: Employment, upgrading, demotion, or transfer; recruitment or recruitment advertising; layoff or termination; rates of pay or other forms of compensation; and selection for training, including apprenticeship. The Contractor agrees to post in conspicuous places, available to employees and applicants for employment, notices to be provided by the Local Public Agency setting forth the provisions of this nondiscrimination clause.
- (2) The Contractor will, in all solicitations or advertisements for employees placed by or on behalf of the Contractor, state that all qualified applicants will receive consideration for employment without regard to race, color, religion, sex or national origin.
- (3) The Contractor will cause the foregoing provisions to be inserted in all subcontracts for any work covered by this contract so that such provisions will be binding upon each subcontractor, provided that

the foregoing provisions shall not apply to contracts or subcontracts for standard commercial supplies or raw materials.

B. If the contract amount exceeds ten thousand (\$10,000) dollars) the following conditions shall apply:

- (1) The Contractor will not discriminate against any employee or applicant for employment because of race, color, religion, sex or national origin. The Contractor will take affirmative action to ensure that applicants are employed, and that employees are treated during employment without regard to their race, color, religion, sex, or national origin. Such actions shall include, but not be limited to the following: Employment, upgrading, demotion, or transfer; recruitment or recruitment advertising; layoff or termination; rates of pay or other forms of compensation; and selection for training, including apprenticeship. The Contractor agrees to post in conspicuous places, available to employees and applicants for employment, notices to be provided setting forth the provisions of this nondiscrimination clause.
- (2) The Contractor will, in all solicitations or advertisements for employees placed by or on behalf of the Contractor, state that all qualified applicants will receive consideration for employment without regard to race, color, religion, sex, national origin.
- (3) The Contractor will send to each labor union or representative of workers with which he has a collective bargaining agreement or other contract or understanding, a notice to be provided advising the said labor union or workers' representatives of the Contractor's commitments under this section and shall post copies of the notice in conspicuous places available to employees and applicants for employment.
- (4) The Contractor will comply with all provisions of Executive Order 11246 of September 24, 1965; and the rules, regulations and relevant orders of the Secretary of Labor.
- (5) The Contractor will furnish all information and reports required by Executive Order 11246 of September 24, 1965, and rules, regulations and orders of the Secretary of Labor, or pursuant thereto, and will permit access to his books, records, and accounts by the Contracting Agency and the Secretary of Labor for purposes of investigation to ascertain compliance with such rules, regulations and orders.
- (6) In the event of the Contractor's noncompliance with the nondiscrimination clauses of this contract or with any of the said rules, regulations, or orders, this contract may be cancelled, terminated, or suspended in whole or in part and the Contractor may be declared ineligible for further Government contracts or federally assisted construction contracts in accordance with procedures authorized in Executive Order 11246 of September 24, 1965, and such other sanctions may be imposed and remedies invoked as provided in Executive Order 11246 of September 24, 1965, or by rule, regulations, or order of the Secretary of Labor, or as otherwise provided by law.
- (7) The Contractor will include the portion of the sentence immediately preceding paragraph (B-1) and the provisions of paragraphs (B-1) through (B-6) in every subcontract or purchase order unless

exempted by rules, regulations, or orders of the Secretary of Labor issued pursuant to Section 204 of Executive Order 11246 of September 24, 1965, so that such provisions will be binding upon each subcontractor or vendor. The Contractor will take such action with respect to any subcontract or purchase order as the Contracting Agency may direct as a means of enforcing such provisions, including sanctions for non-compliance: Provided, however, that in the event a Contractor becomes involved in, or is threatened with, litigation with a subcontractor or vendor as a result of such direction by the Contracting Agency, the Contractor may request the United States to enter into such litigation to protect the interests of the United States.

Notice of Requirements for Affirmative Action to Ensure Equal Employment Opportunity (Executive Order 11246):

- (1) The Offeror's or Bidder's attention is called to the "Equal Opportunity Clause" and the "Standard Federal Equal Employment Opportunity Construction Contract Specifications" set forth therein.
- (2) The goals and timetables for minority and female participation, expressed in percentage terms for the Contractor's aggregate workforce in each trade on all construction work in the covered area, are as follows:

<u>Goals and Timetables for</u>	<u>Goals and Timetables for</u>
<u>Minority Participation</u>	<u>Female Participation in</u>
<u>for Each Trade</u>	<u>Each Trade</u>

14.9%

6.9%

These goals are applicable to all the Contractor's construction work (whether or not it is Federal or Federally assisted) performed in the covered area.

The Contractor's compliance with the Executive Order and the regulations in 41 CFR Part 60-4 shall be based on its implementation of the Equal Opportunity Clause, specific affirmative action obligations required by the specifications set forth in 41 CFR Part 60-4, paragraph 3(a), and its efforts to meet the goals established for the geographical area where the contract resulting from this solicitation is to be performed. The hours of minority and female employment and training must be substantially uniform throughout the length of the contract, and in each trade, and the Contractor shall make a good faith effort to employ minorities and women evenly on each of its projects. The transfer of minority or female employees or trainees from contractor to contractor or from project to project for the sole purpose of meeting the Contractor's goals shall be a violation of the contract, the Executive Order and

the regulations in 41 CFR Part 60-4. Compliance with the goals will be measured against the total work hours performed.

(3) The Contractor shall provide written notification to the Director of the Office of Federal Contract Compliance Programs within ten (10) working days of award of any construction subcontract in excess of ten thousand (\$10,000) dollars at any tier of construction work under the contract resulting from this solicitation. The notification shall list the name, address, and telephone number of the subcontractor; employer identification number; estimated dollar amount of the subcontract; estimated starting and completion dates of the subcontract; and the geographical area in which the contract is to be performed.

(4) As used in this Notice, and in the contract resulting from this solicitation, the "covered area" is Passaic County.

Standard Federal Equal Employment Opportunity Construction Contract Specifications (Executive Order 11246)

(1) As used in these specifications:

(a) "Covered area" means the geographical area described in the solicitation from which this contract resulted;

(b) "Director" means Director, Office of Federal Contract Compliance Program, United States Department of Labor, or any person to whom the Director delegates authority;

(c) "Employer Identification Number" means the Federal Social Security number used on the Employer's Quarterly Federal Tax Return, U.S. Treasury Department Form 941.

(d) "Minority" includes:

(i) Black (all persons having origins in any of the Black African racial groups not of Hispanic origin);

(ii) Hispanic (all persons of Mexican, Puerto Rican, Cuban, Central or South American or other Spanish Culture or origin, regardless of race);

(iii) Asian and Pacific Islander (all persons having origins in any of the original peoples of the Far East, Southeast Asia, and the Indian Subcontinent, or the Pacific Islands); and

(iv) American Indian or Alaskan Native (all persons having origins in any of the original peoples of North America and maintaining identifiable affiliations through membership and participation or community identification).

(2) Whenever the Contractor, or any Subcontractor at any tier, subcontracts a portion of the work involving any construction trade, it shall physically include in each subcontract in excess of ten thousand (\$10,000) dollars the provisions of these specifications and the Notice which contains the

applicable goals for minority and female participation and which is set forth in the solicitations from which this contract resulted.

- (3) If the Contractor is participating (pursuant to 41 CFR Part 60-4.5) in a Hometown Plan approved by the U.S. Department of Labor in the covered area either individually or through an association, its affirmative action obligations on all work in the Plan area (including goals and timetables) shall be in accordance with that Plan for those trades which have unions participating in the Plan. Contractors must be able to demonstrate their participation in and compliance with the provisions of any such Hometown Plan. Each Contractor or subcontractor participating in an approved Plan is individually required to comply with its obligations under the EEO Clause, and to make a good faith effort to achieve each goal under the Plan in each trade in which it has employees. The overall good faith performance by other contractors or subcontractors toward a goal in an approved Plan does not excuse any covered contractor's or subcontractor's failure to take good faith efforts to achieve the Plan goals and timetables.
- (4) The Contractor shall implement the specific affirmative action standards provided in paragraphs (7a) through (7p) of these specifications. The goals set forth in the solicitation from which this contract resulted are expressed as percentages of the total hours of employment and training of minority and female utilization, the Contractor should reasonably be able to achieve in each construction trade in which it has employees in the covered area. The Contractor is expected to make substantially uniform progress toward its goals in each craft during the period specified.
- (5) Neither the provisions of any collective bargaining agreement, nor the failure by a union with whom the Contractor has a collective bargaining agreement, to refer either minorities or women shall excuse the Contractor's obligations under these specifications, Executive Order 11246, or the regulations promulgated pursuant thereto.
- (6) In order for the nonworking training hours of apprentices and trainees to be counted in meeting the goals, such apprentices and trainees must be employed by the Contractor during the training period, and the Contractor must have made a commitment to employ the apprentices and trainees at the completion of their training, subject to the availability of employment opportunities. Trainees must be trained pursuant to training programs approved by the U.S. Department of Labor.
- (7) The Contractor shall take specific affirmative actions to ensure equal employment opportunity. The evaluation of the Contractor's compliance with these specifications shall be based upon its effort to achieve maximum results from its actions. The Contractor shall document these efforts fully, and shall implement affirmative action steps at least as extensive as the following:
 - (a) Ensure and maintain a working environment free of harassment, intimidation, and coercion at all sites, and in all facilities at which the Contractor's employees are assigned to work. The Contractor where possible, will assign two or more women to each construction project. The Contractor shall specifically ensure that all foremen, superintendents, and other on-site supervisory personnel are aware of and carry out the Contractor's obligation to maintain such a working environment, with specific attention to minority or female individuals working at such sites or in such facilities.

- (b) Establish and maintain a current list of minority and female recruitment sources, provide written notification to minority and female recruitment sources and to community organizations when the Contractor or its unions have employment opportunities available, and maintain a record of the organizations' responses.
- (c) Maintain a current file of names, addresses, and telephone numbers of each minority and female off-street applicant and minority or female referral from a union, a recruitment source or community organization and of what action was taken with respect to each such individual. If such individual was sent to the union hiring hall for referral and was not referred back to the Contractor by the union or, if referred, not employed by the Contractor, this shall be documented in the file with the reason therefor; along with whatever additional actions the Contractor may have taken.
- (d) Provide immediate written notification to the Director when the union or unions with which the Contractor has a collective bargaining agreement has not referred to the Contractor a minority person or woman sent by the Contractor, or when the Contractor has other information that the union referral process has impeded the Contractor's efforts to meet its obligations.
- (e) Develop on-the-job training opportunities and/or participate in training programs for the area which expressly include minorities and women, including upgrading programs and apprenticeship and trainee programs relevant to the Contractor's employment needs, especially those programs funded or approved by the Department of Labor. The Contractor shall provide notice of these programs to the sources compiled under (7) b above.
- (f) Disseminate the Contractor's EEO policy by providing notice of the policy to unions and training programs and requesting their cooperation in assisting the Contractor in meeting its EEO obligations; by including it in any policy manual and collective bargaining agreement; by publicizing it in the company newspaper, annual report, etc.; by specific review of the policy with all management personnel and with all minority and female employees at least once a year; and by posting the company EEO policy on bulletin boards accessible to all employees at each location where construction work is performed.
- (g) Review, at least annually, the company's EEO policy and affirmative action obligations under these specifications with all employees having any responsibility for hiring, assignment, layoff, termination, or other employment decisions including specific review of these items with on-site supervisory personnel such as Superintendents, General Foremen, etc., prior to the initiation of construction work at any job site. A written record shall be made and maintained identifying the time and place of these meetings, persons attending, subject matter discussed, and in disposition of the subject matter.
- (h) Disseminate the Contractor's EEO policy externally by including it in any advertising in the news media, specifically including minority and female news media, and providing written

notification to and discussing the Contractor's EEO policy with other contractors and subcontractors with whom the Contractor does or anticipates doing business.

- (i) Direct its recruitment efforts, both oral and written, to minority, female and community organizations, to schools with minority and female students and to minority and female recruitment and training organizations serving the Contractor's recruitment area and employment needs. Not later than one (1) month prior to the date for the acceptance of applications for apprenticeship or other training by and recruitment sources, the Contractor shall send written notification to organizations such as the above, describing the openings, screening procedures, and tests to be used in the selection process.
- (j) Encourage present minority and female employees to recruit other minority persons and women, and where reasonable, provide after school, summer and vacation employment to minority and female youth both on the site and in other areas of a contractor's workforce.
- (k) Validate all tests and other selection requirements where there is an obligation to do so under 41 CFR Part 60-3.
- (l) Conduct, at least annually, an inventory and evaluation at least of all minority and female personnel for promotional opportunities and encourage these employees to seek or to prepare for, through appropriate training, etc., such opportunities.

(m) Ensure that seniority practices, job classifications, work assignments and other personnel practices, do not have a discriminatory effect by continually monitoring all personnel and employment related activities to ensure that the EEO policy and the Contractor's obligations under these specifications are being carried out.

(n) Ensure that all facilities and company activities are non-segregated except that separate or single-user toilets and necessary changing facilities shall be provided to assure privacy between the sexes.

(o) Document and maintain a record of all solicitation of offers for subcontracts from minority and female construction contractors and suppliers, including circulation of solicitations to minority and female contractor associations and other business associations.

(p) Conduct a review, at least annually, of all supervisors' adherence to and performance under the Contractor's EEO policies and affirmative action obligations.

(8) Contractors are encouraged to participate in voluntary associations, which assist in fulfilling one or more of their affirmative action obligations (7a) through (7p). The efforts of a contractor association, Joint contractor-union, contractor-community, or other similar group of which the Contractor is a member and participant, may be asserted as fulfilling any one or more of its obligations under (7a) through (7p) of these specifications provided that the contractor actively participates in the group, makes every effort to assure that the group has a positive impact on the employment of minorities and women in the industry, ensures that the concrete benefits of the program are reflected in the Contractor's minority and female workforce participation, makes a good faith effort to meet its individual goals and timetables, and can provide access to documentation which demonstrates the effectiveness of actions taken on behalf of the Contractor. The obligation to comply, however, is the Contractor's and failure of such a group to fulfill an obligation shall not be a defense for the Contractor's noncompliance.

(9) A single goal for minorities and a separate single goal for women have been established. The Contractor, however, is required to provide equal employment opportunity and to take affirmative action for all minority groups, both male and female, and all women, both minority and nonminority. Consequently, the Contractor may be in violation of the Executive Order if a particular group is employed in a substantially disparate manner (for example, even though the Contractor has achieved its goals for women generally, the Contractor may be in violation of the Executive Order if a specific minority group of women is underutilized).

(10) The Contractor shall not use the goals and timetables or affirmative action standards to discriminate against any person because of race, color, religion, sex, or national origin.

(11) The Contractor shall not enter into any subcontract with any person or firm debarred from Government contracts pursuant to Executive Order 11246.

(12) The Contractor shall carry out such sanctions and penalties for violation of these specifications and of the Equal Opportunity Clause, including suspension, termination, and cancellation of existing subcontracts as may be imposed or ordered pursuant to Executive Order 11246 as amended,

and its implementing regulations by the Office of Federal Contract Compliance Programs. Any Contractor who fails to carry out such sanctions and penalties shall be in violation of these specifications and Executive Order 11246 as amended.

(13) The Contractor, in fulfilling its obligations under these specifications, shall implement specific affirmative action steps, at least as extensive as those standards prescribed in paragraph (7) of these specifications, so as to achieve maximum results from its efforts to ensure equal employment opportunity. If the Contractor fails to comply with the requirements of the Executive Order, the implementing regulations, or these specifications, the Director shall proceed in accordance with 41 CFR Part 60-4-8.

(14) The Contractor shall designate a responsible official to monitor all employment related activity to ensure that the company EEO policy is being carried out, to submit reports relating to the provisions hereof as may be required by the Government and to keep records. Records shall at least include for each employee the name, address, telephone numbers, construction trade, union affiliation, if any, employee identification number when assigned, social security number, race, sex, status (e.g., mechanic, apprentice, trainee, helper, or laborer), dates of changes in status, hours worked per week in the indicated trade, rate of pay, and locations at which the work was performed. Records shall be maintained in an easily understandable and retrievable form; however, to the degree that existing records satisfy this requirement, contractors shall not be required to maintain separate records.

(15) Nothing herein provided shall be construed as a limitation upon the application of other laws, which establish different standards of compliance or upon the application or requirements for the hiring of local or other area residents (e.g., those under the Public Works Employment Act of 1977 and the Community Development Block Grant Program).

4. Contract Work Hours and Safety Standards Act (40 U.S.C. 327 et. seq.)

The Contractor, if the contract is in excess of \$2,000, and any of his subcontractors, shall comply with Section 103 and 107 of the Contract Work Hours and Safety Standards Act (40 U.S.C. 327-330) as supplemented by Department of Labor Regulations contained in 29 CFR Part 5.

Under Section 103 of the Act, the Contractor and any of his subcontractors, shall be required to compute the wages of every mechanic and laborer on the basis of a standard work week of forty (40) hours. Work in excess of the standard work week is permissible, provided the worker is compensated at a rate not less than one and one-half (1 1/2) times the basic rate of pay for all hours worked in excess of forty (40) hours in any week. Section 5 of the Federal Labor Standards Provisions, as shown in below sets forth in detail the Section 103 requirements.

Section 107 of the Act provides that no laborer or mechanic shall be required to work in surroundings or under working conditions which are unsanitary, hazardous or dangerous to his health and safety, as determined under construction, safety and health standards promulgated by the Secretary of Labor. These requirements do not apply to the purchase of supplies or materials or articles ordinarily available on the open market.

5. Federal Labor Standards Provisions

See HUD form 4010

6. Section 3 of the Housing and Urban Development Act of 1968 (12 U.S.C. 1801 u).

The work to be performed under this contract is subject to the requirements of Section 3 of the Housing and Urban Development Act of 1968, as amended, 12 U.S.C. 1701u (Section 3). The purpose of Section 3 is to ensure that employment and other economic opportunities generated by HUD assistance or HUD-assisted projects covered by Section 3, shall, to the greatest extent feasible, be directed to low- and very low-income persons, particularly persons who are recipients of HUD assistance for housing.

- A. The parties to this contract agree to comply with HUD's regulations in 24 CFR part 75, which implement Section 3. As evidenced by their execution of this contract, the parties to this contract certify that they are under no contractual or other impediment that would prevent them from complying with the part 75 regulations.
- B. The contractor agrees to post copies of a notice advising workers of the Contractor's commitments under Section 3 in conspicuous places at the work site where both employees and applicants for training and employment positions can see the notice. The notice shall describe the Section 3 preference, shall set forth minimum number and job titles subject to hire, availability of apprenticeship and training positions, the qualifications for each; and the name and location of the person(s) taking applications for each of the positions; and the anticipated date the work shall begin.
- C. The contractor agrees to provide written notice of employment and contracting opportunities to all known Section 3 Workers and Section 3 Businesses.
- D. The contractor agrees to hire, to the greatest extent feasible, Section 3 workers as new hires, or provide written justification to the recipient that is consistent with 24 CFR Part 75, describing why it was unable to meet minimum numerical hiring goals, despite its efforts to comply with the provisions of this clause.
- E. The contractor agrees that in order for a Section 3 worker to be counted as a new hire, the resident must work a minimum of 50 percent of the average staff hours worked for the category of work for which they were hired throughout the duration of time that the category of work is performed on the covered project.
- F. The contractor agrees to maintain records documenting Section 3 residents that were hired to work on previous Section 3 covered projects or activities that were retained by the contractor for subsequent Section 3 covered projects or activities.
- G. The contractor agrees to post contract and job opportunities to the Opportunity Portal and will check the Business Registry for businesses located in the project area.
- H. The contractor agrees to include compliance with Section 3 requirements in every subcontract for Section 3 projects as defined in 24 CFR part 75, and agrees to take appropriate action, as provided in an applicable provision of the subcontract upon a finding that the subcontractor is in violation of the regulations in 24 CFR part 75. The contractor will not subcontract with any subcontractor where the contractor has notice or knowledge that the subcontractor has been found in violation of the regulations in 24 CFR part 75.
- I. The contractor will certify that any vacant employment positions, including training positions, that are filled (1) after the contractor is selected but before the contract is

executed, and (2) with persons other than those to whom the regulations of 24 CFR part 75 require employment opportunities to be directed, were not filled to circumvent the contractor's obligations under 24 CFR part 75.

- J. The contractor will certify that they have followed prioritization of effort in 24 CFR part 75.19 for all employment and training opportunities. The contractor will further certify that it meets or exceeds the applicable Section 3 benchmarks, defined in 24 CFR Part 75.23, and if not, shall describe in detail the qualitative efforts it has taken to pursue low- and very low-income persons for economic opportunities.
- K. Noncompliance with HUD's regulations in 24 CFR part 75 may result in sanctions, termination of this contract for default, and debarment or suspension from future HUD assisted contracts.

Section 3 Businesses are encouraged to respond to this proposal. A Section 3 business is one that satisfies one of the following requirements:

- 1) It is at least 51 percent owned and controlled by low- or very low-income persons;
- 2) Over 75 percent of the labor hours performed for the business over the prior three-month period are performed by Section 3 Workers*; or
- 3) It is a business at least 51 percent owned and controlled by current public housing residents or residents who currently live in Section 8-assisted housing

A Section 3 Worker is defined as any worker who currently fits or when hired within the past five years fit at least one of the following categories, as documented:

- 1) The worker's income for the previous or annualized calendar year is below the applicable income limit established by HUD;
- 2) The worker is employed by a Section 3 business concern; or
- 3) The worker is a YouthBuild participant.

Businesses that believe they meet the Section 3 criteria are encouraged to register as a Section 3 Business through HUD's website: <https://portalapps.hud.gov/Sec3BusReg/BRegistry/RegisterBusiness>

Firms needing to hire new workers, can use the below portal:

<https://hudapps.hud.gov/OpportunityPortal/>

7. Lead Based Paint Requirements.

Title IV of the Lead-Based Paint Poisoning Prevention Act (42 U.S.C. 4831) prohibits the use of lead-based paint in residential structures constructed or rehabilitated with Federal Assistance in any form.

8. Clean Air and Clean Water Acts.

This Agreement is subject to the requirements of the Clean Air Act, as amended, 42 U.S.C. 1857 *et. seq.*, and the regulations of the Environmental Protection Agency with respect thereto, at 40 CFR Part 15, as amended from time to time.

The Contractor and any of its subcontractors for work funded under the Agreement which is in excess of one-hundred thousand (\$100,000) dollars agree to the following requirements:

- (1) A stipulation by the Contractor or subcontractors that any facility to be utilized in the performance of any nonexempt contract or subcontract is not listed on the List of Violating Facilities issued by the Environmental Protection Agency (EPA) pursuant to 40 CFR Part 15.20.
- (2) Agreement by the Contractor to comply with all the requirements of Section 114 of the Clean Air Act, as amended (42 U.S.C. 1857c-8) and (33 U.S.C. 1318) relating to the inspection, monitoring, entry reports and information as well as all other requirements specified in said Section 114 and Section 308, and all regulations, and guidelines issued thereunder.
- (3) A stipulation that as a condition for the award of the contract prompt notice will be given of any notification received from the Director, Office of Federal Activities, EPA, indicating that a facility utilized for the contract is under consideration to be listed on the EPA List of Violating Facilities.
- (4) Agreement by the Contractor that he/she will include or cause to be included in the criteria and requirements in paragraph (1) through (4) of this section in every nonexempt subcontract and requiring that the Contractor will take such action as the Government may direct as a means of enforcing such provision.

In no event shall any amount of the assistance provided under this Agreement be utilized with respect to a facility which has given rise to a conviction under Section 113(c)(1) of the Clean Air Act or Section 309(c) of the Federal Water Pollution Control Act.

9. Energy Conservation Provisions

Contractors must recognize mandatory standards and policies relating to energy efficiency contained in the Cost-Effective Energy Conservation Measures.

10. Procurement of recovered materials.

Contractors must comply with section 6002 of the Solid Waste Disposal Act, as amended by the Resource Conservation and Recovery Act. The requirements of Section 6002 include procuring only items designated in guidelines of the Environmental Protection Agency (EPA) at 40 CFR part 247 that contain the highest percentage of recovered materials practicable, consistent with maintaining a satisfactory level of competition, where the purchase price of the item exceeds \$10,000 or the value of the quantity acquired during the preceding fiscal year exceeded \$10,000; procuring solid waste management services in a manner that maximizes energy and resource recovery; and establishing an affirmative procurement program for procurement of recovered materials identified in the EPA guidelines.

11. Section 109 of the Housing and Community Development Act of 1974.

"No person in the United States shall on the grounds of race, color, national origin, or sex be excluded from participation in, be denied the benefits of, or be subjected to discrimination under any program or activity funded in whole or in part with funds made available under this Title."

12. Age Discrimination Act of 1975.

"No person in the United States shall be on the basis of age, be excluded from participation in, be denied the benefits of, or be subjected to discrimination under any program or activity receiving Federal financial assistance."

13. Section 504 of the Rehabilitation Act of 1973.

"No qualified individual with handicaps shall, solely on the basis of handicaps, be excluded from participation in, be denied the benefits of, or otherwise be subjected to discrimination under any program or activity that receives Federal financial assistance."

14. OTHER REQUIREMENTS OF 2 CFR PART 200

(a) Debarment and Suspension (Executive Orders 12549 and 12689)

A contract award (see 2 CFR 180.220) must not be made to parties listed on the government-wide exclusions in the System for Award Management (SAM), in accordance with the OMB guidelines at 2 CFR 180 that implement Executive Orders 12549 (3 CFR part 1986 Comp., p. 189) and 12689 (3 CFR part 1989 Comp., p. 235), "Debarment and Suspension." SAM Exclusions contains the names of parties debarred, suspended, or otherwise excluded by agencies, as well as parties declared ineligible under statutory or regulatory authority other than Executive Order 12549. Use www.SAM.gov

(b) Byrd Anti-Lobbying Amendment (31 U.S.C. 1352) - Contractors that apply or bid for an award exceeding \$100,000 must file the required certification. Each tier certifies to the tier above that it will not and has not used Federal appropriated funds to pay any person or organization for influencing or attempting to influence an officer or employee of any agency, a member of Congress, officer or employee of Congress, or an employee of a member of Congress in connection with obtaining any Federal contract, grant or any other award covered by 31 U.S.C. 1352. Each tier must also disclose any lobbying with non-Federal funds that takes place in connection with obtaining any Federal award. Such disclosures are forwarded from tier to tier up to the non-Federal award. Attachment 10B - Certification

(c) Procurement of recovered materials.

The City and its contractors must comply with section 6002 of the Solid Waste Disposal Act, as amended by the Resource Conservation and Recovery Act. The requirements of Section 6002 include procuring only items designated in guidelines of the Environmental Protection Agency (EPA) at 40 CFR part 247 that contain the highest percentage of recovered materials practicable, consistent with maintaining a satisfactory level of competition, where the purchase price of the item exceeds \$10,000 or the value of the quantity acquired during the preceding fiscal year exceeded \$10,000; procuring solid waste management services in a manner that maximizes energy and resource recovery; and establishing an affirmative procurement program for procurement of recovered materials identified in the EPA guidelines.

Section 3 language for procurement documents and contracts

(This language is to be included in all procurement documents/solicitations and all covered contracts)

- L. The work to be performed under this contract is subject to the requirements of Section 3 of the Housing and Urban Development Act of 1968, as amended, 12 U.S.C. 1701u (Section 3). The purpose of Section 3 is to ensure that employment and other economic opportunities generated by HUD assistance or HUD-assisted projects covered by Section 3, shall, to the greatest extent feasible, be directed to low- and very low-income persons, particularly persons who are recipients of HUD assistance for housing.
- M. The parties to this contract agree to comply with HUD's regulations in 24 CFR part 75, which implement Section 3. As evidenced by their execution of this contract, the parties to this contract certify that they are under no contractual or other impediment that would prevent them from complying with the part 75 regulations.
- N. The contractor agrees to post copies of a notice advising workers of the Contractor's commitments under Section 3 in conspicuous places at the work site where both employees and applicants for training and employment positions can see the notice. The notice shall describe the Section 3 preference, shall set forth minimum number and job titles subject to hire, availability of apprenticeship and training positions, the qualifications for each; and the name and location of the person(s) taking applications for each of the positions; and the anticipated date the work shall begin.
- O. The contractor agrees to provide written notice of employment and contracting opportunities to all known Section 3 Workers and Section 3 Businesses.
- P. The contractor agrees to hire, to the greatest extent feasible, Section 3 workers as new hires, or provide written justification to the recipient that is consistent with 24 CFR Part 75, describing why it was unable to meet minimum numerical hiring goals, despite its efforts to comply with the provisions of this clause.
- Q. The contractor agrees that in order for a Section 3 worker to be counted as a new hire, the resident must work a minimum of 50 percent of the average staff hours worked for the category of work for which they were hired throughout the duration of time that the category of work is performed on the covered project.
- R. The contractor agrees to maintain records documenting Section 3 residents that were hired to work on previous Section 3 covered projects or activities that were retained by the contractor for subsequent Section 3 covered projects or activities.
- S. The contractor agrees to post contract and job opportunities to the Opportunity Portal and will check the Business Registry for businesses located in the project area.
- T. The contractor agrees to include compliance with Section 3 requirements in every subcontract for Section 3 projects as defined in 24 CFR part 75, and agrees to take appropriate action, as provided in an applicable provision of the subcontract upon a finding that the subcontractor is in violation of the regulations in 24 CFR part 75. The contractor will not subcontract with any subcontractor where the contractor has notice or knowledge that the subcontractor has been found in violation of the regulations in 24 CFR part 75.

- U. The contractor will certify that any vacant employment positions, including training positions, that are filled (1) after the contractor is selected but before the contract is executed, and (2) with persons other than those to whom the regulations of 24 CFR part 75 require employment opportunities to be directed, were not filled to circumvent the contractor's obligations under 24 CFR part 75.
- V. The contractor will certify that they have followed prioritization of effort in 24 CFR part 75.19 for all employment and training opportunities. The contractor will further certify that it meets or exceeds the applicable Section 3 benchmarks, defined in 24 CFR Part 75.23, and if not, shall describe in detail the qualitative efforts it has taken to pursue low- and very low-income persons for economic opportunities.
- W. Noncompliance with HUD's regulations in 24 CFR part 75 may result in sanctions, termination of this contract for default, and debarment or suspension from future HUD assisted contracts.

Section 3 Businesses are encouraged to respond to this proposal. A Section 3 business is one that satisfies one of the following requirements:

- 4) It is at least 51 percent owned and controlled by low- or very low-income persons.
- 5) Over 75 percent of the labor hours performed for the business over the prior three-month period are performed by Section 3 Workers*: or
- 6) It is a business at least 51 percent owned and controlled by current public housing residents or residents who currently live in Section 8-assisted housing

A Section 3 Worker is defined as any worker who currently fits or when hired within the past five years fit at least one of the following categories, as documented:

- 1) The worker's income for the previous or annualized calendar year is below the applicable income limit established by HUD;
- 2) The worker is employed by a Section 3 business concern; or
- 3) The worker is a YouthBuild participant.

**ADDENDUM NO. 2
BID 2025-36**

**SOUTH WARD SENIOR CENTER RENOVATIONS
870 SOUTH BROAD STREET
TRENTON, NJ 08611**

CLARIFICATIONS, AMENDMENTS, ADDITIONS, DELETIONS, REVISIONS, AND
MODIFICATIONS ARE PART OF CONTRACT AND CHANGE THE ORIGINAL
DOCUMENTS ONLY IN THE MANNER AND TO THE EXTENT STATED

QUESTIONS AND ANSWERS

ADDENDUM NO. 2

**South Ward Senior Center
Repair & Rehabilitation
April 7, 2025
CCH Project # 2270**

THIS ADDENDUM NO. 2 IS BEING ISSUED TO ALL BIDDERS TO INFORM THEM OF CERTAIN CLARIFICATIONS, CHANGES, DELETIONS, AND ADDITIONS WHICH HAVE BEEN MADE TO THE CONTRACT DOCUMENTS AND WHICH SHALL BE INCLUDED IN THE CONTRACT AND SHALL SUPERSEDE ANYTHING CALLED FOR PREVIOUSLY.

1.0 Clarifications:

1. DOAS Unit Dunnage Scope of Work

- See attached SK-1, SK-2, SK-3 and Sk-4.
- Ceiling to be demolished to install wood or steel reinforcing for roof penetrations.
- Loose lintel is provided for horizontal duct work penetration through existing masonry walls.
- Contractor to remove architectural finishes at the location of the new mechanical unit prior to the delivery of the mechanical unit.
- Contractor is to provide structural engineer access to the existing framing so a survey can be conducted and the current design can be coordinated with existing conditions.


2. See attached A-800, ED-100, ED101, E100, E101, E102 and E200 for Electrical revisions.

END OF ADDENDUM #2

DUNNAGE FRAMING NOTES


- COLUMN CAP B'S TO HAVE (A) $3/4"$ ϕ THROUGH BOLTS.
- COLUMN BASE B'S TO HAVE (Z) $3/4"$ ϕ HAS. ROD WITH 12" EMBEDMENT & HILTI HIT HY TO ADHESIVE.
- ALL EXPOSED STEEL TO BE GALVANIZED

- ONCE ALL STEEL
HAS BEEN
INSTALLED, ALL
BARE STEEL TO
BE TOUCHED UP
WITH 2-COATS
OF COLD GALV.
PAINT.

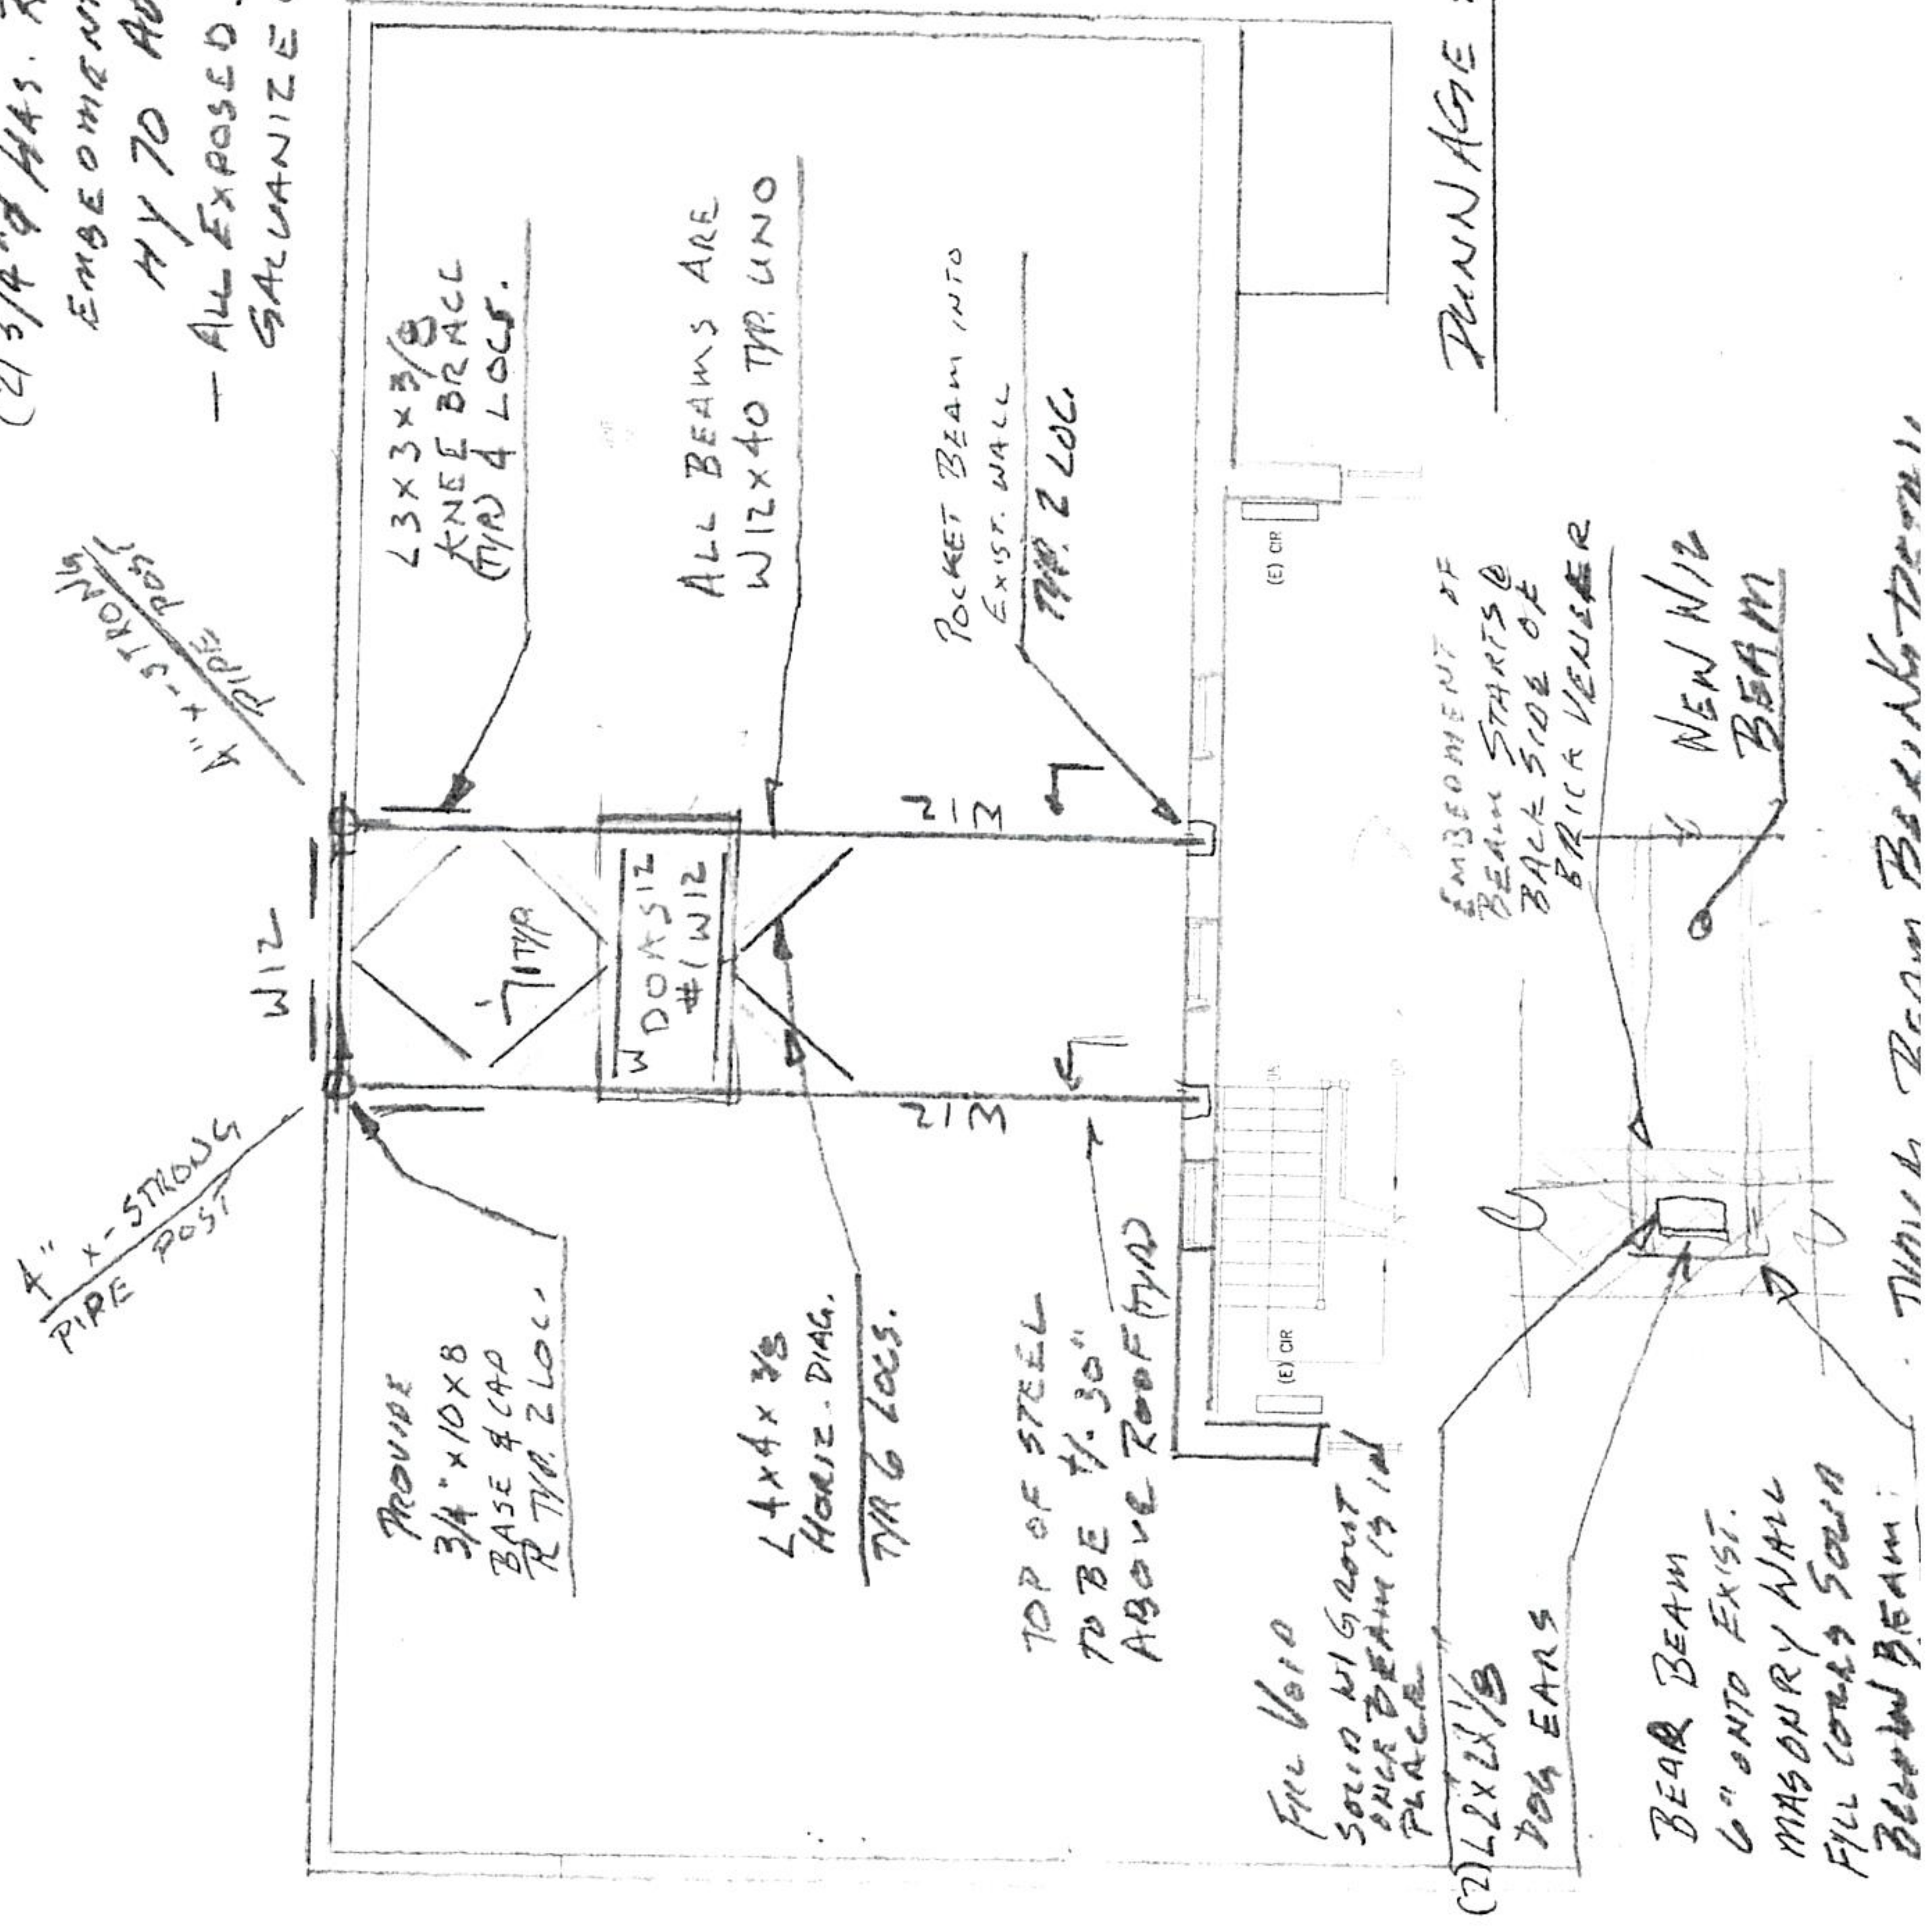

PENN ACCE FRAMING ROAD

S.K.T.

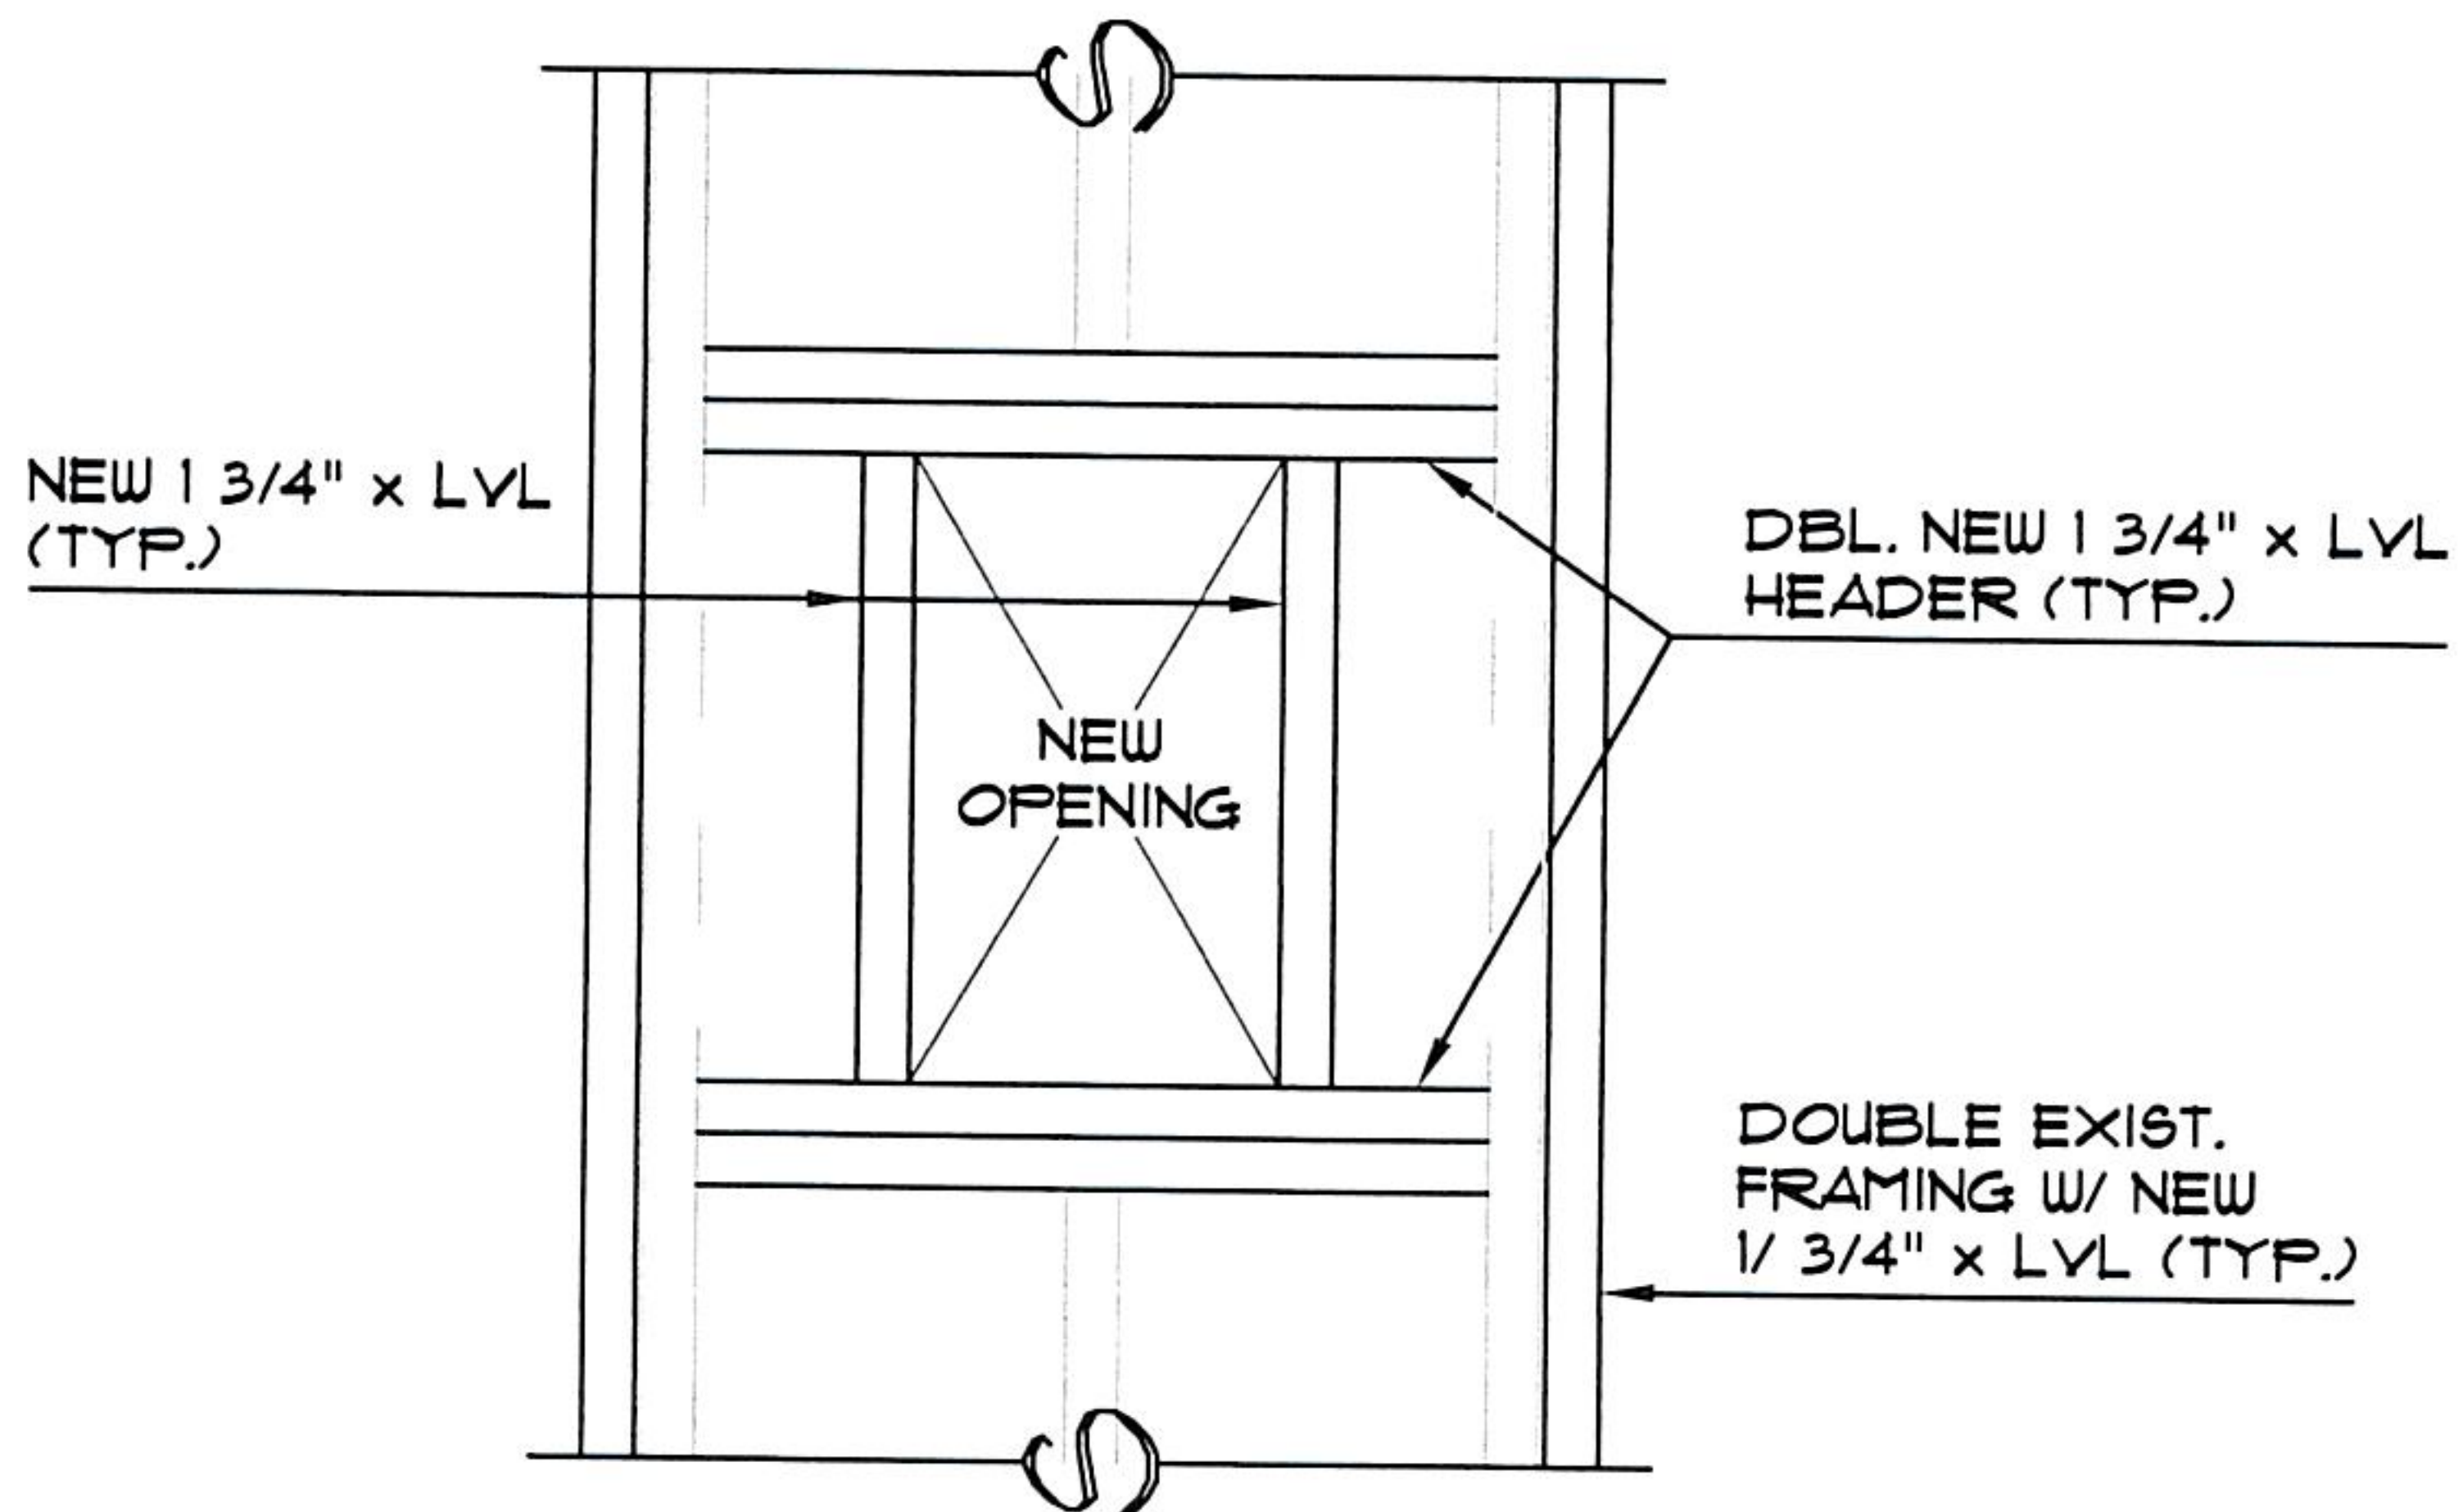


NEW ROOF OPENING IN AN EXISTING WOOD ROOF

NOTES:

1. ALL LVL'S TO MATCH THE DEPTH OF THE EXISTING FRAMING. CONTRACTOR TO VERIFY DEPTH OF EXISTING FRAMING IN FIELD.
2. FASTEN MEMBERS TOGETHER WITH 3 10d NAILS @ 12" O.C.
3. FASTEN MEMBERS TO SUPPORTING MEMBERS WITH SIMPSON LUS TYPE FACE MOUNT HANGERS.

SK-2

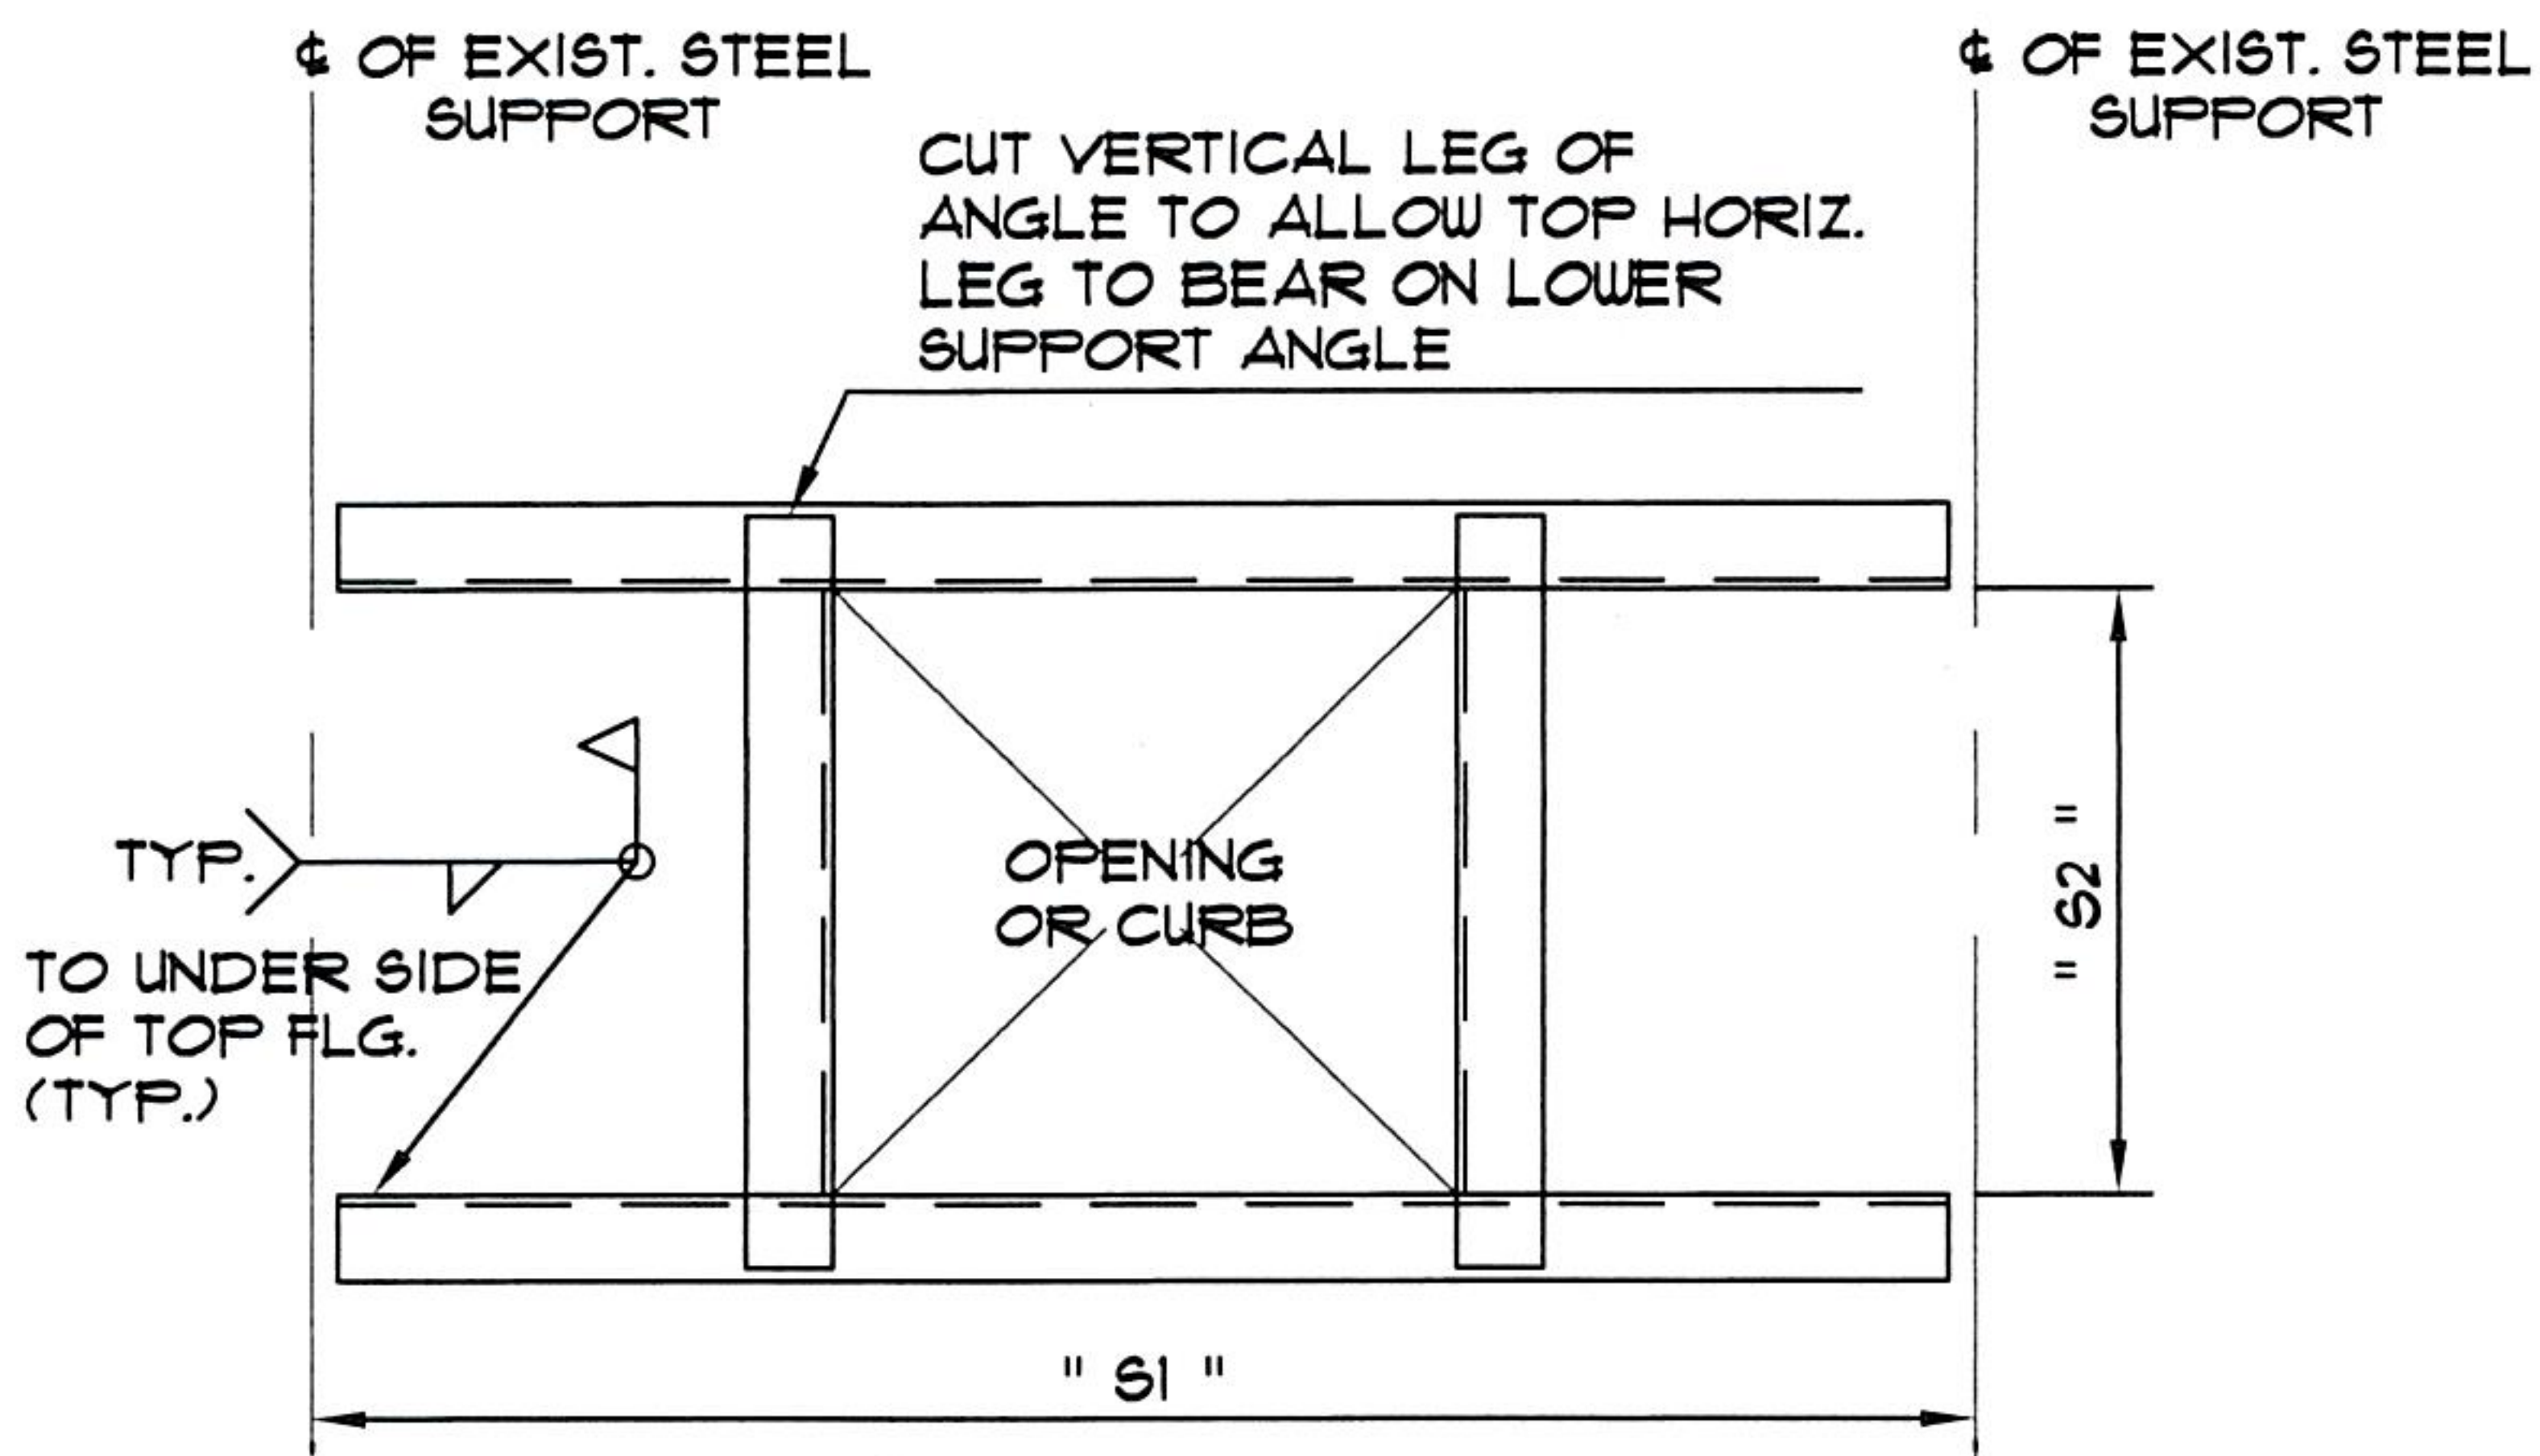

NOTES:

1. FOR SIZE & LOCATION OF OPENINGS SEE ARCHITECTURAL & MECHANICAL DRAWINGS.
2. STEEL CONTRACTOR SHALL VERIFY ALL OPENINGS AND EXACT LOCATIONS WITH THE TRADE CONTRACTOR REQUIRING SAID OPENINGS PRIOR TO FABRICATION & ERECTION OF STEEL FRAMES.
3. PROVIDE STEEL FRAMES AS SHOWN AROUND ALL REQUIRED OPENINGS LARGER THAN 8" AT ROOF.
4. PROVIDE STEEL ANGLES ON ALL SIDES OF OPENINGS UNLESS BEAM IS SHOWN ON PLAN. ANGLE SIZES TO BE:
 FOR "S1" OR "S2" $\leq$ 6'-6" L-4"x4"x5/16"
 FOR "S1" OR "S2" $>$ 6'-6" L-6"x6"x3/8"
5. PROVIDE STEEL ANGLES ON ALL SIDES OF MECH'L CURBS UNLESS BEAM IS SHOWN ON PLAN. ANGLE SIZES TO BE L-6"x6"x3/8".
6. FOR SIZE & LOCATION OF MECH'L UNITS, SEE ARCH'L & MECH'L DWGS.

TYPICAL OPNG. DETAIL @ EXIST'G. ROOF
& UNDER MECH'L CURB

SK-3

NOTES:

UNLESS OTHERWISE SPECIFIED ON DRAWINGS PROVIDE & INSTALL LINTELS FOR ALL SQUARE HEAD MASONRY OPENINGS IN ALL MASONRY WALLS IN ACCORDANCE WITH THE FOLLOWING SCHEDULES & COMMENTS.

LOOSE LINTEL SCHEDULE

(FOR 4", 8", 12", & 16" WALLS)

MASONRY OPENING	LINTEL SIZE	REMARKS
UP TO 4'-0"	L - 3 1/2" x 3 1/2" x 1/4"	
4'-1" TO 6'-0"	L - 5" x 3 1/2" x 5/16"	
6'-1" TO 8'-0"	L - 6" x 3 1/2" x 5/16"	
OVER 8'-0"	W 8 x 18 + 12	

LOOSE LINTEL SCHEDULE

(FOR 6" WALLS)

MASONRY OPENING	LINTEL SIZE	REMARKS
2'-0" TO 6'-0"	WT 7 x 11	
6'-1" TO 8'-0"	WT 8 x 13	

NOTES:

1. PROVIDE ONE (1) ANGLE FOR EACH 4" OF MASONRY WIDTH.
2. BEAR LINTELS 6" MINIMUM EACH SIDE OF OPENING.
3. ALL LINTELS IN EXTERIOR WALLS TO BE GALVANIZED.
4. WHERE OPENINGS LOCATED NEXT TO COLUMNS OR BEAMS, ATTACH TO STRUCTURAL STEEL, CONNECTION NOT TO PROTRUDE INTO OPENING.
5. CONSULT ARCHITECTURAL, MECHANICAL & ELECTRICAL DRAWINGS FOR OPENING SIZE & LOCATION.

SK-4

A-800

DRWING NO.

REFLECTED
CEILING PLANS

SHEET TITLE

CHECKED BY: PO

DATE: 03/19/25


SCALE: AS NOTED

PROJECT NO. 2020.03

RENOVATION OF
SOUTH BROAD STREET
SENIOR CENTER

TRENTON, NEW JERSEY

NO.	DATE	DESCRIPTION
1	03/19/25	ISSUED FOR BID
2	03/19/25	REVISED
3	03/19/25	REVISED
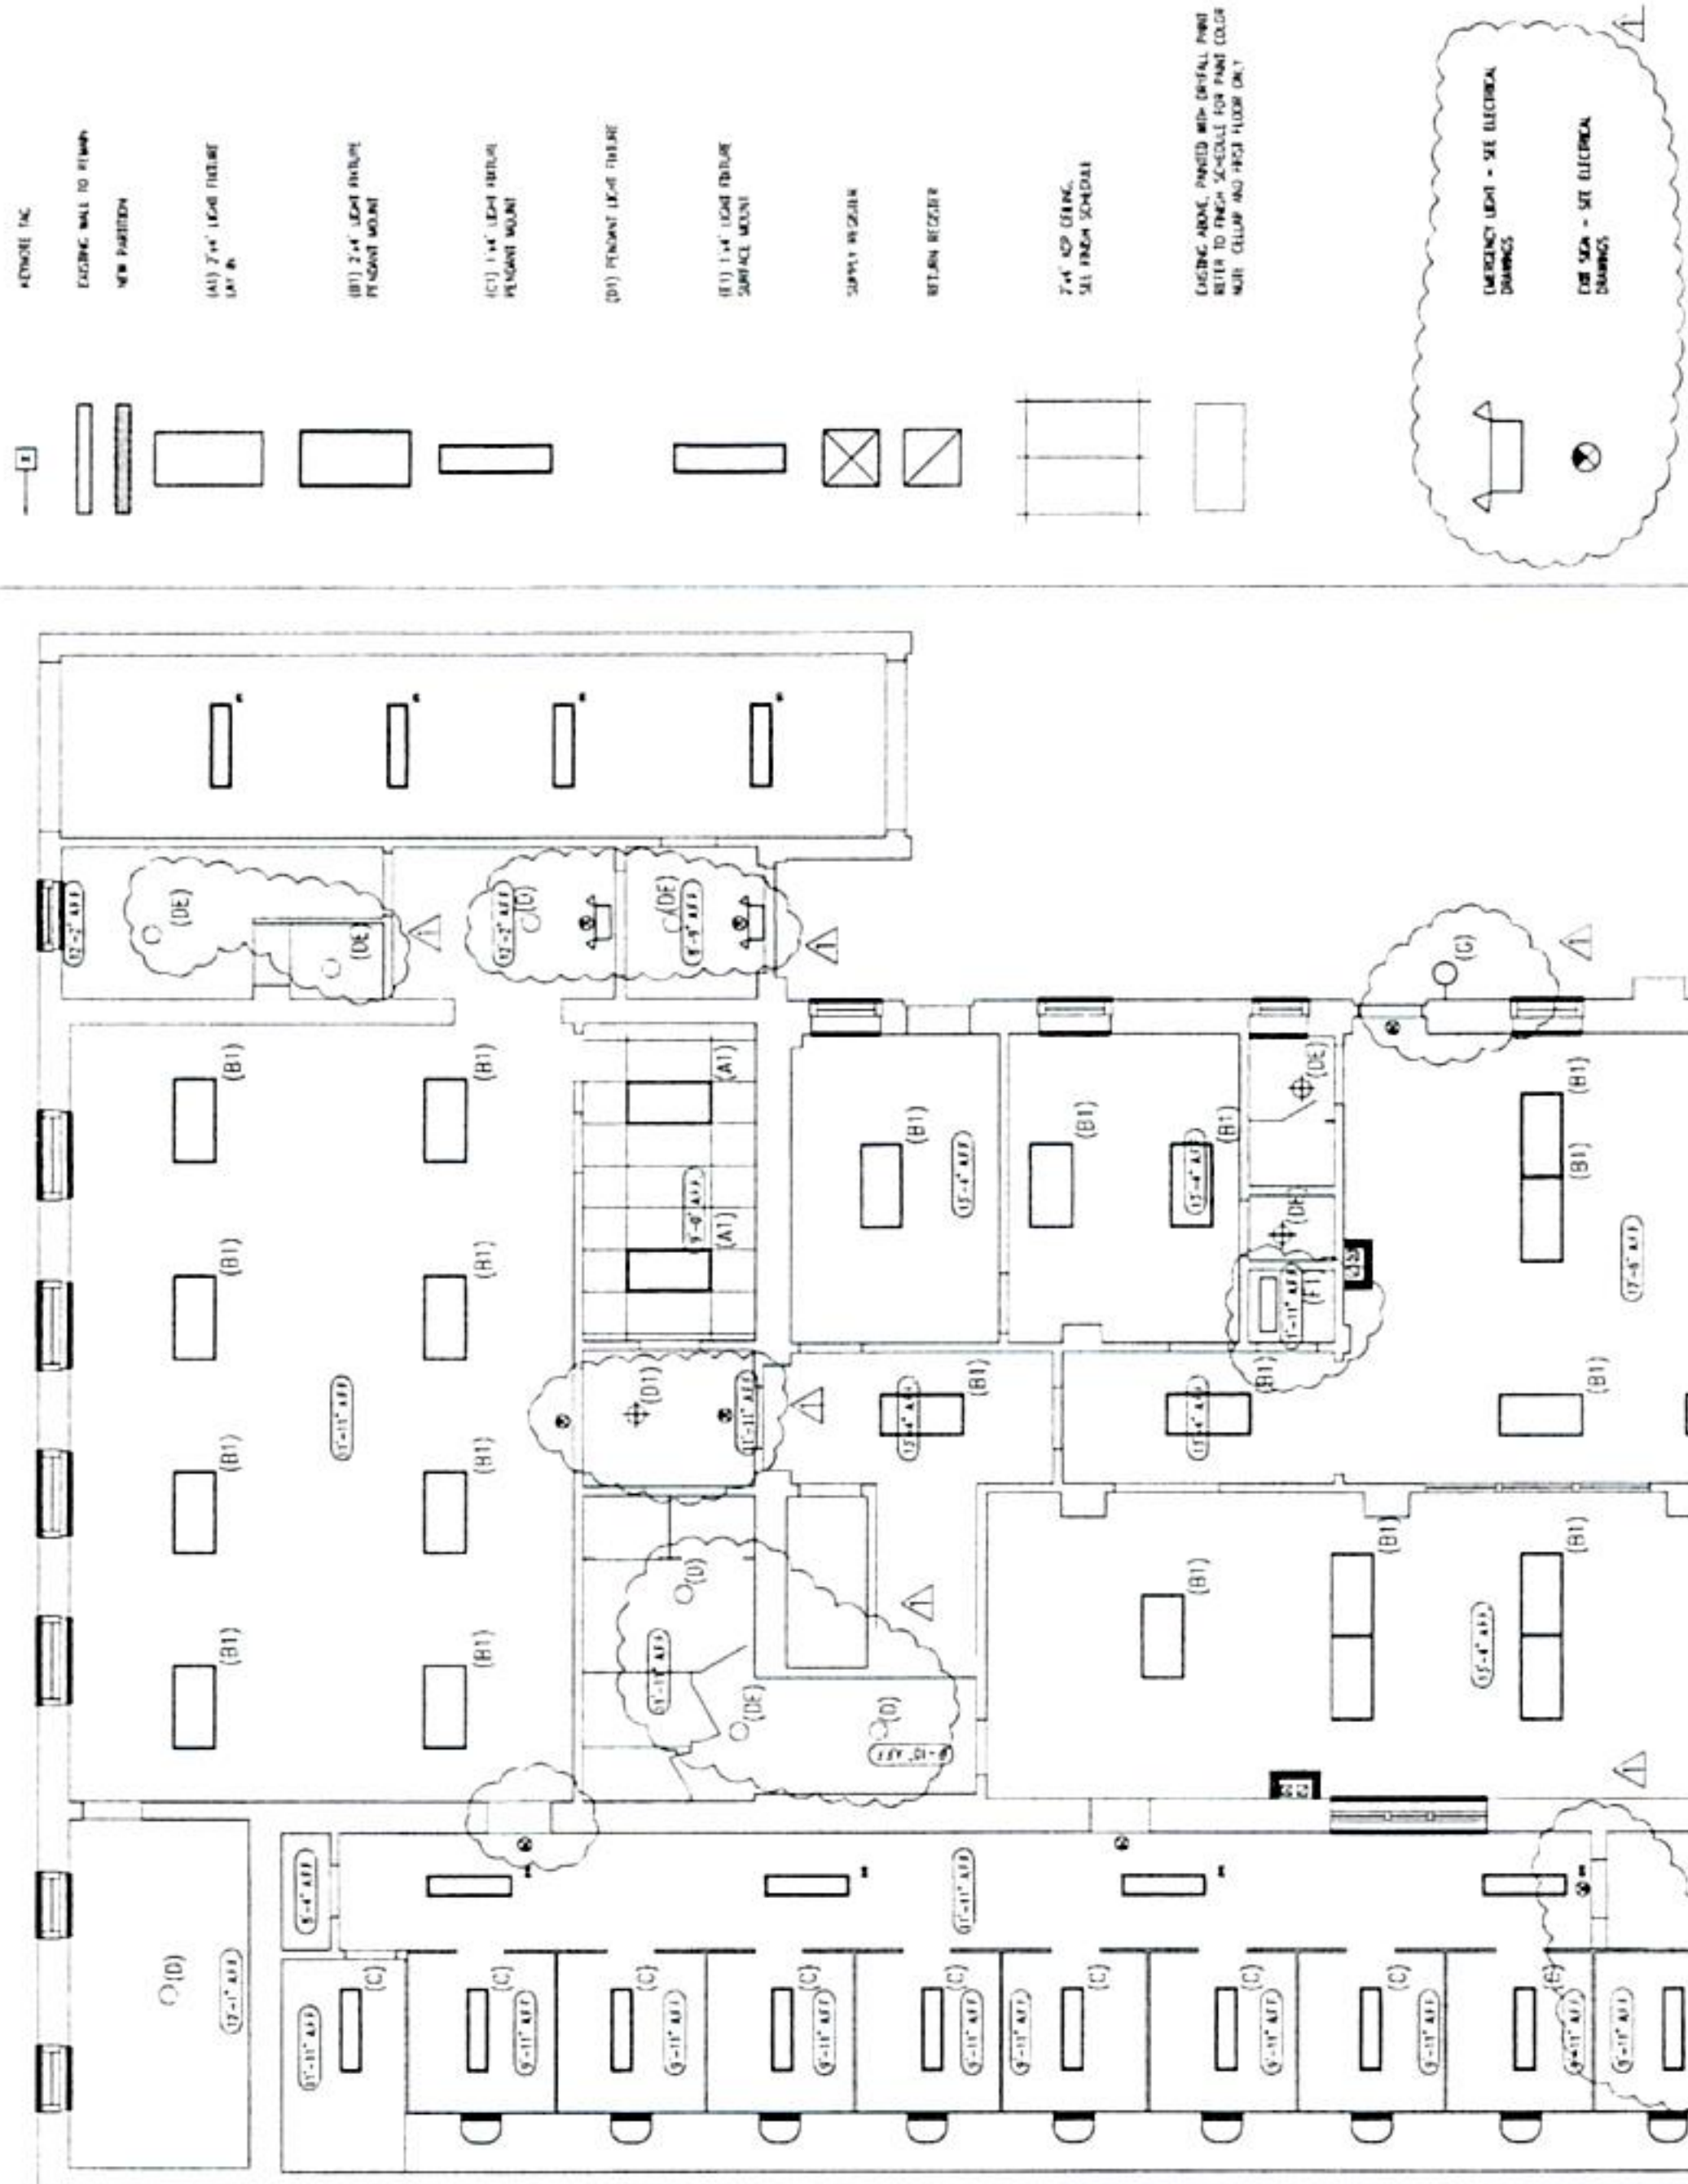


REFLECTED CEILING PLAN LEGEND




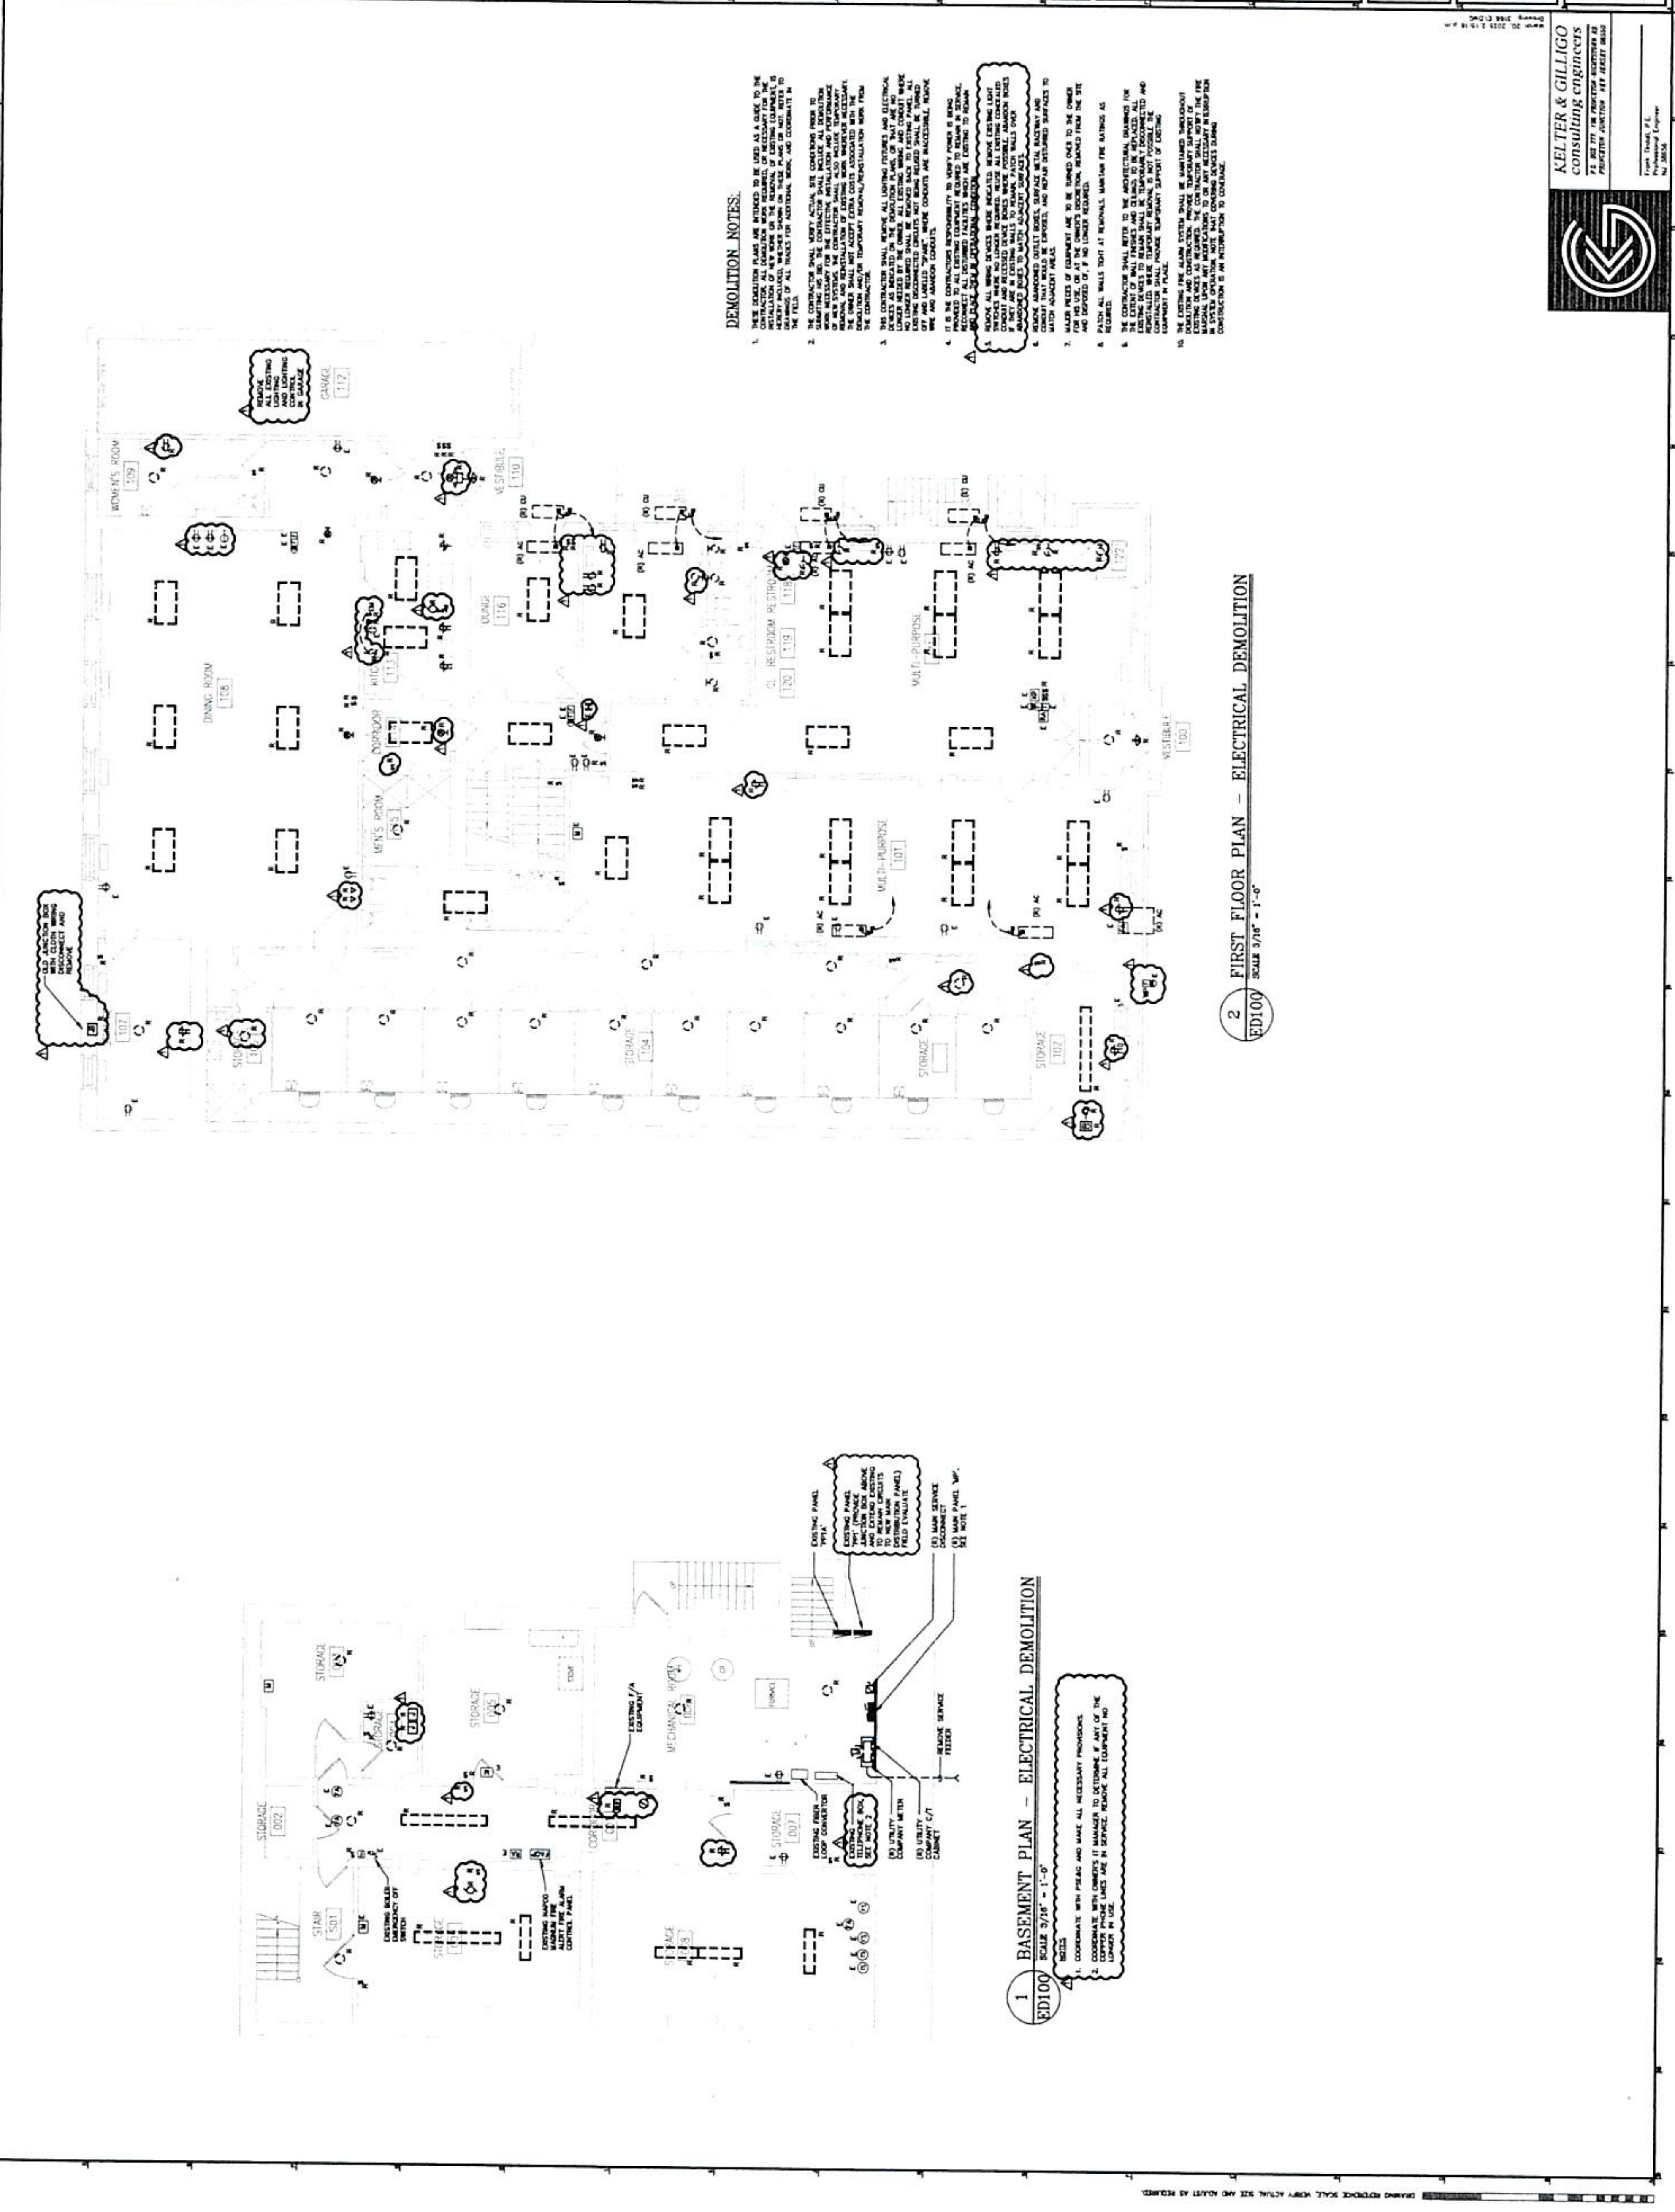


DEMOLITION NOTES:

2 FIRST FLOOR PLAN - ELECTRICAL DEMOLITION
ED100 SCALE 3/16" = 1'-0"

1 BASEMENT PLAN - ELECTRICAL DEMOLITION
ED100 SCALE 3/16" = 1'-0"

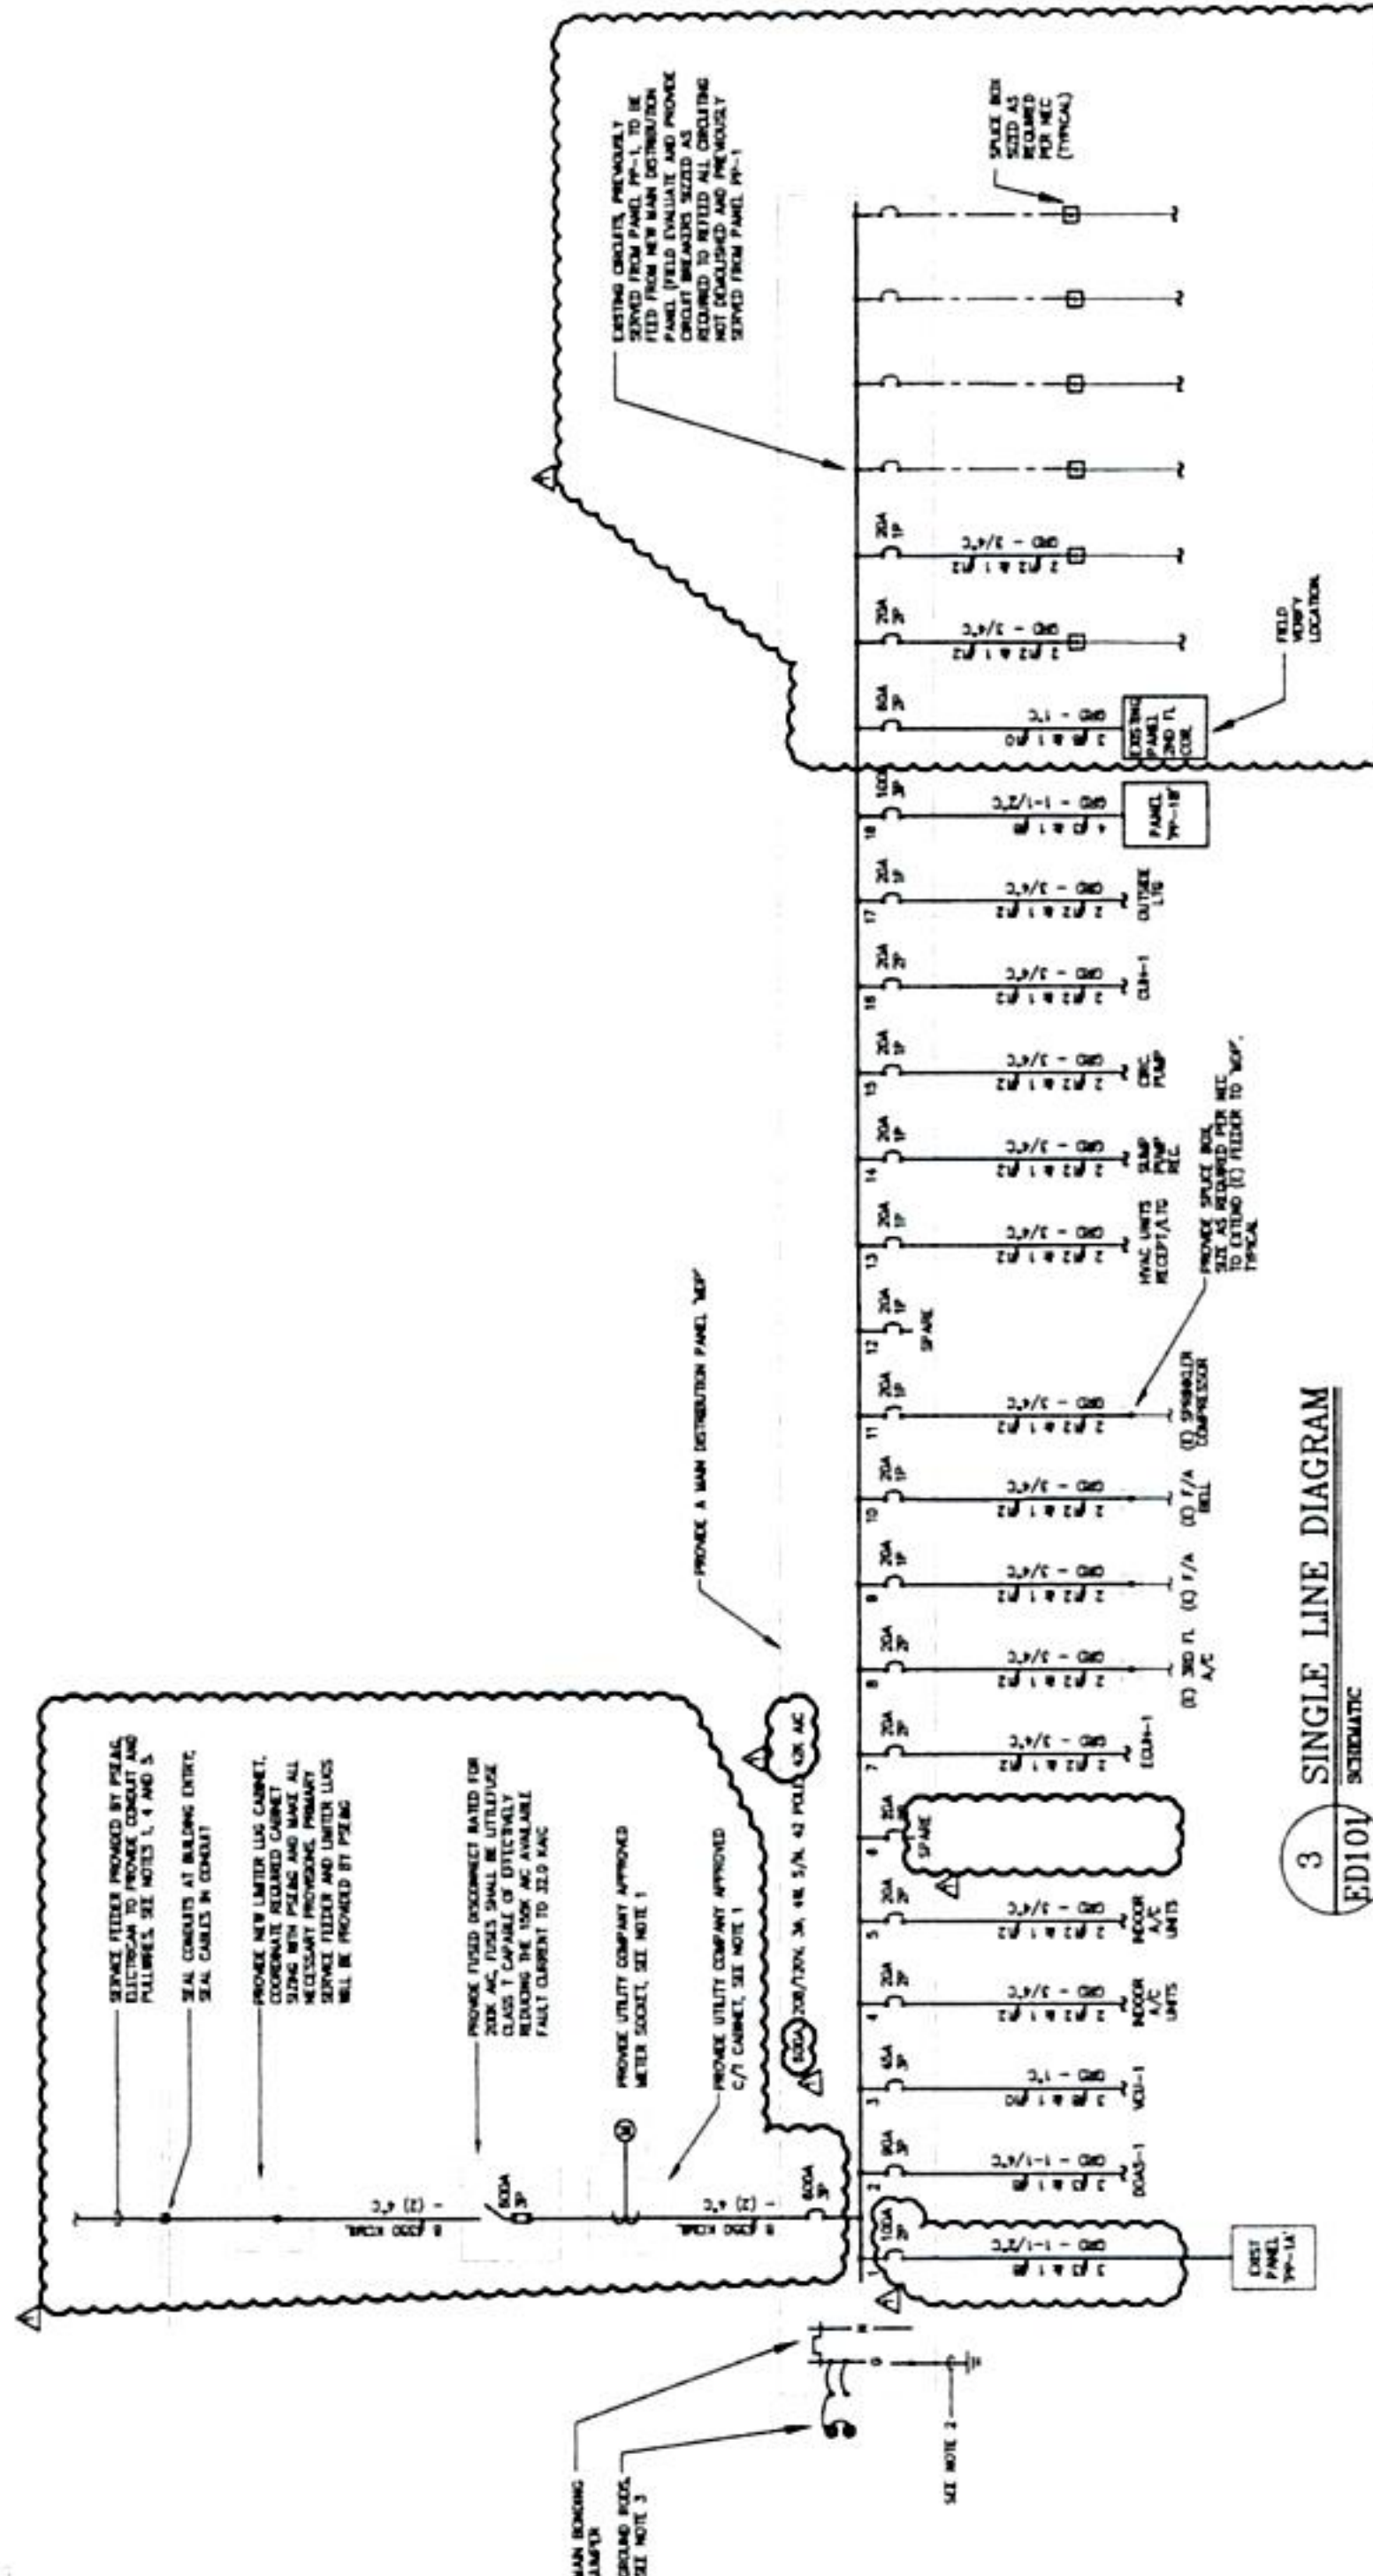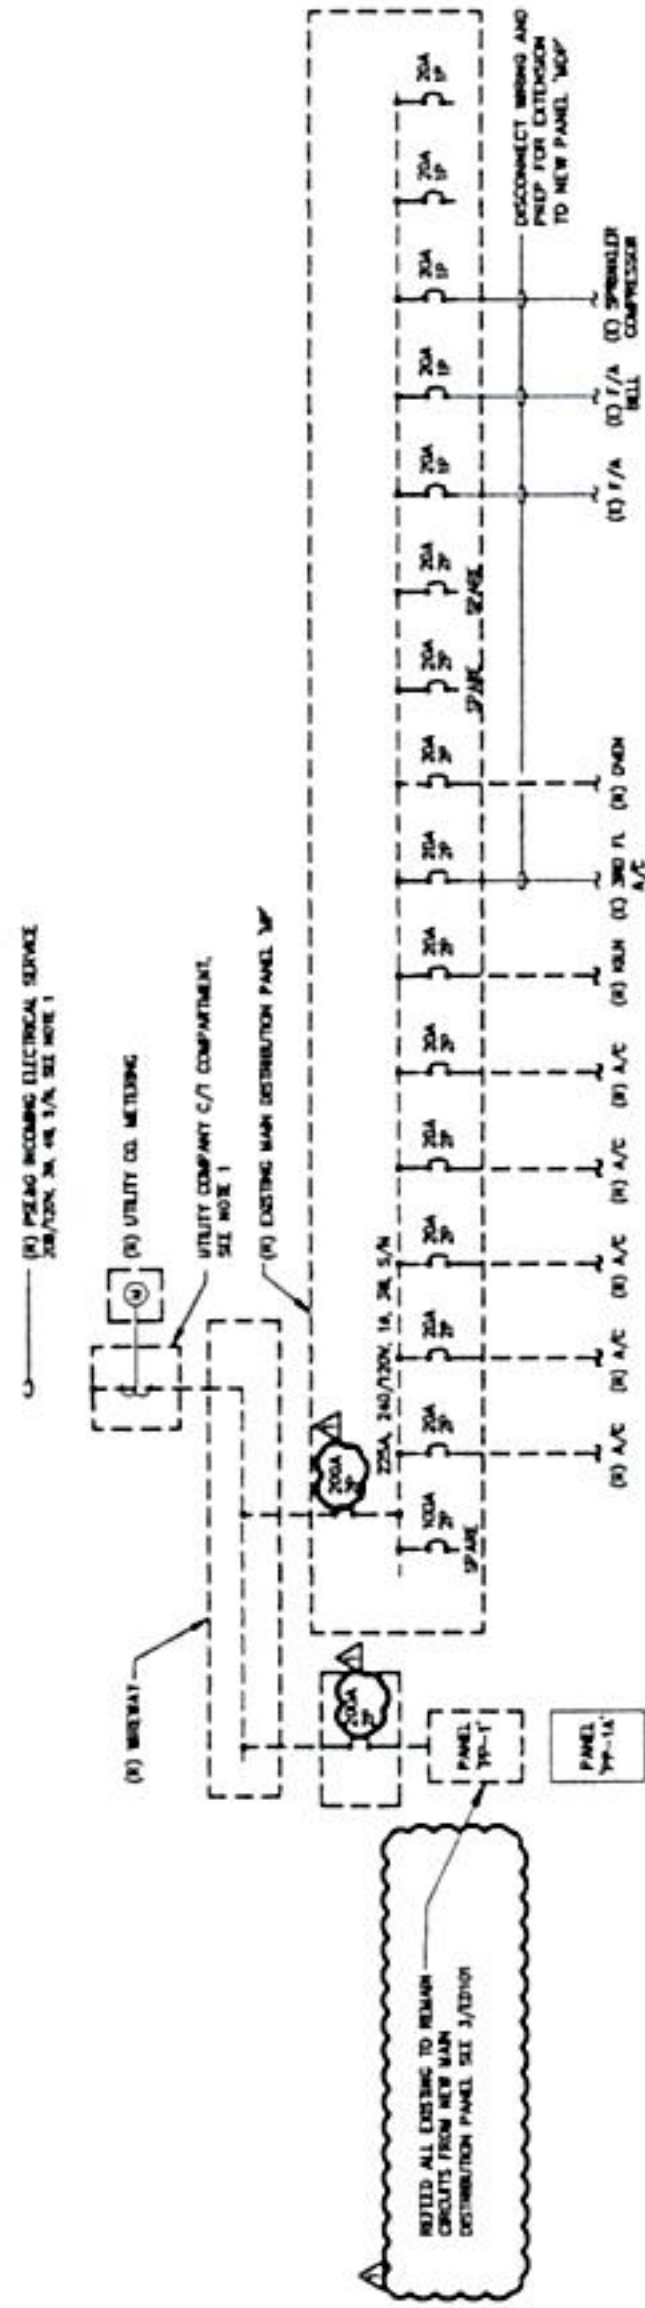

RENOVATION OF
SOUTH BROAD STREET
SENIOR CENTER
TRENTON, NEW JERSEY

DATE:	03/19/
SCALE:	AS NOTED
DRAWN BY:	
CHECKED BY:	

SECOND FLOOR
PLAN -
ELECTRICAL
DEMOLITION

ED101

KELTER & GILLIGO
consulting engineers




Clarke Caton Hintz

OWNER:
COE DEPT OF HOUSING
319 E. State Street #3
(609) 969-3518


MEP:
KELLER AND GILGEO CONSULTING
184 Princeton-Hightstown Rd.
Bldg 1A Suite 9
Princeton Junction, NJ 08550
(609) 779-8336

STRUCTURAL:
HARRISON AND HARRATT CONSULTING
402 Lincoln Street
Princeton, NJ 08540
(609) 818-1908


LIGHTING FIXTURE SCHEDULE

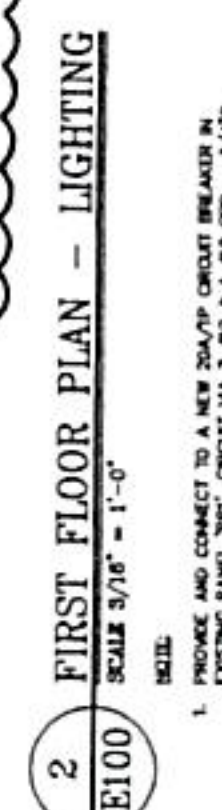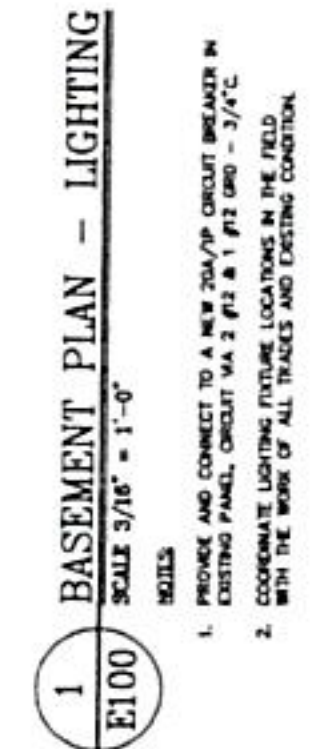[illegible]

- AUTOMATIC LIGHTING CONTROL NOTES:**
FURNISH AND INSTALL ALL WIRING AND O
BY THE MANUFACTURER'S WRITTEN INSTRUCTIONS.

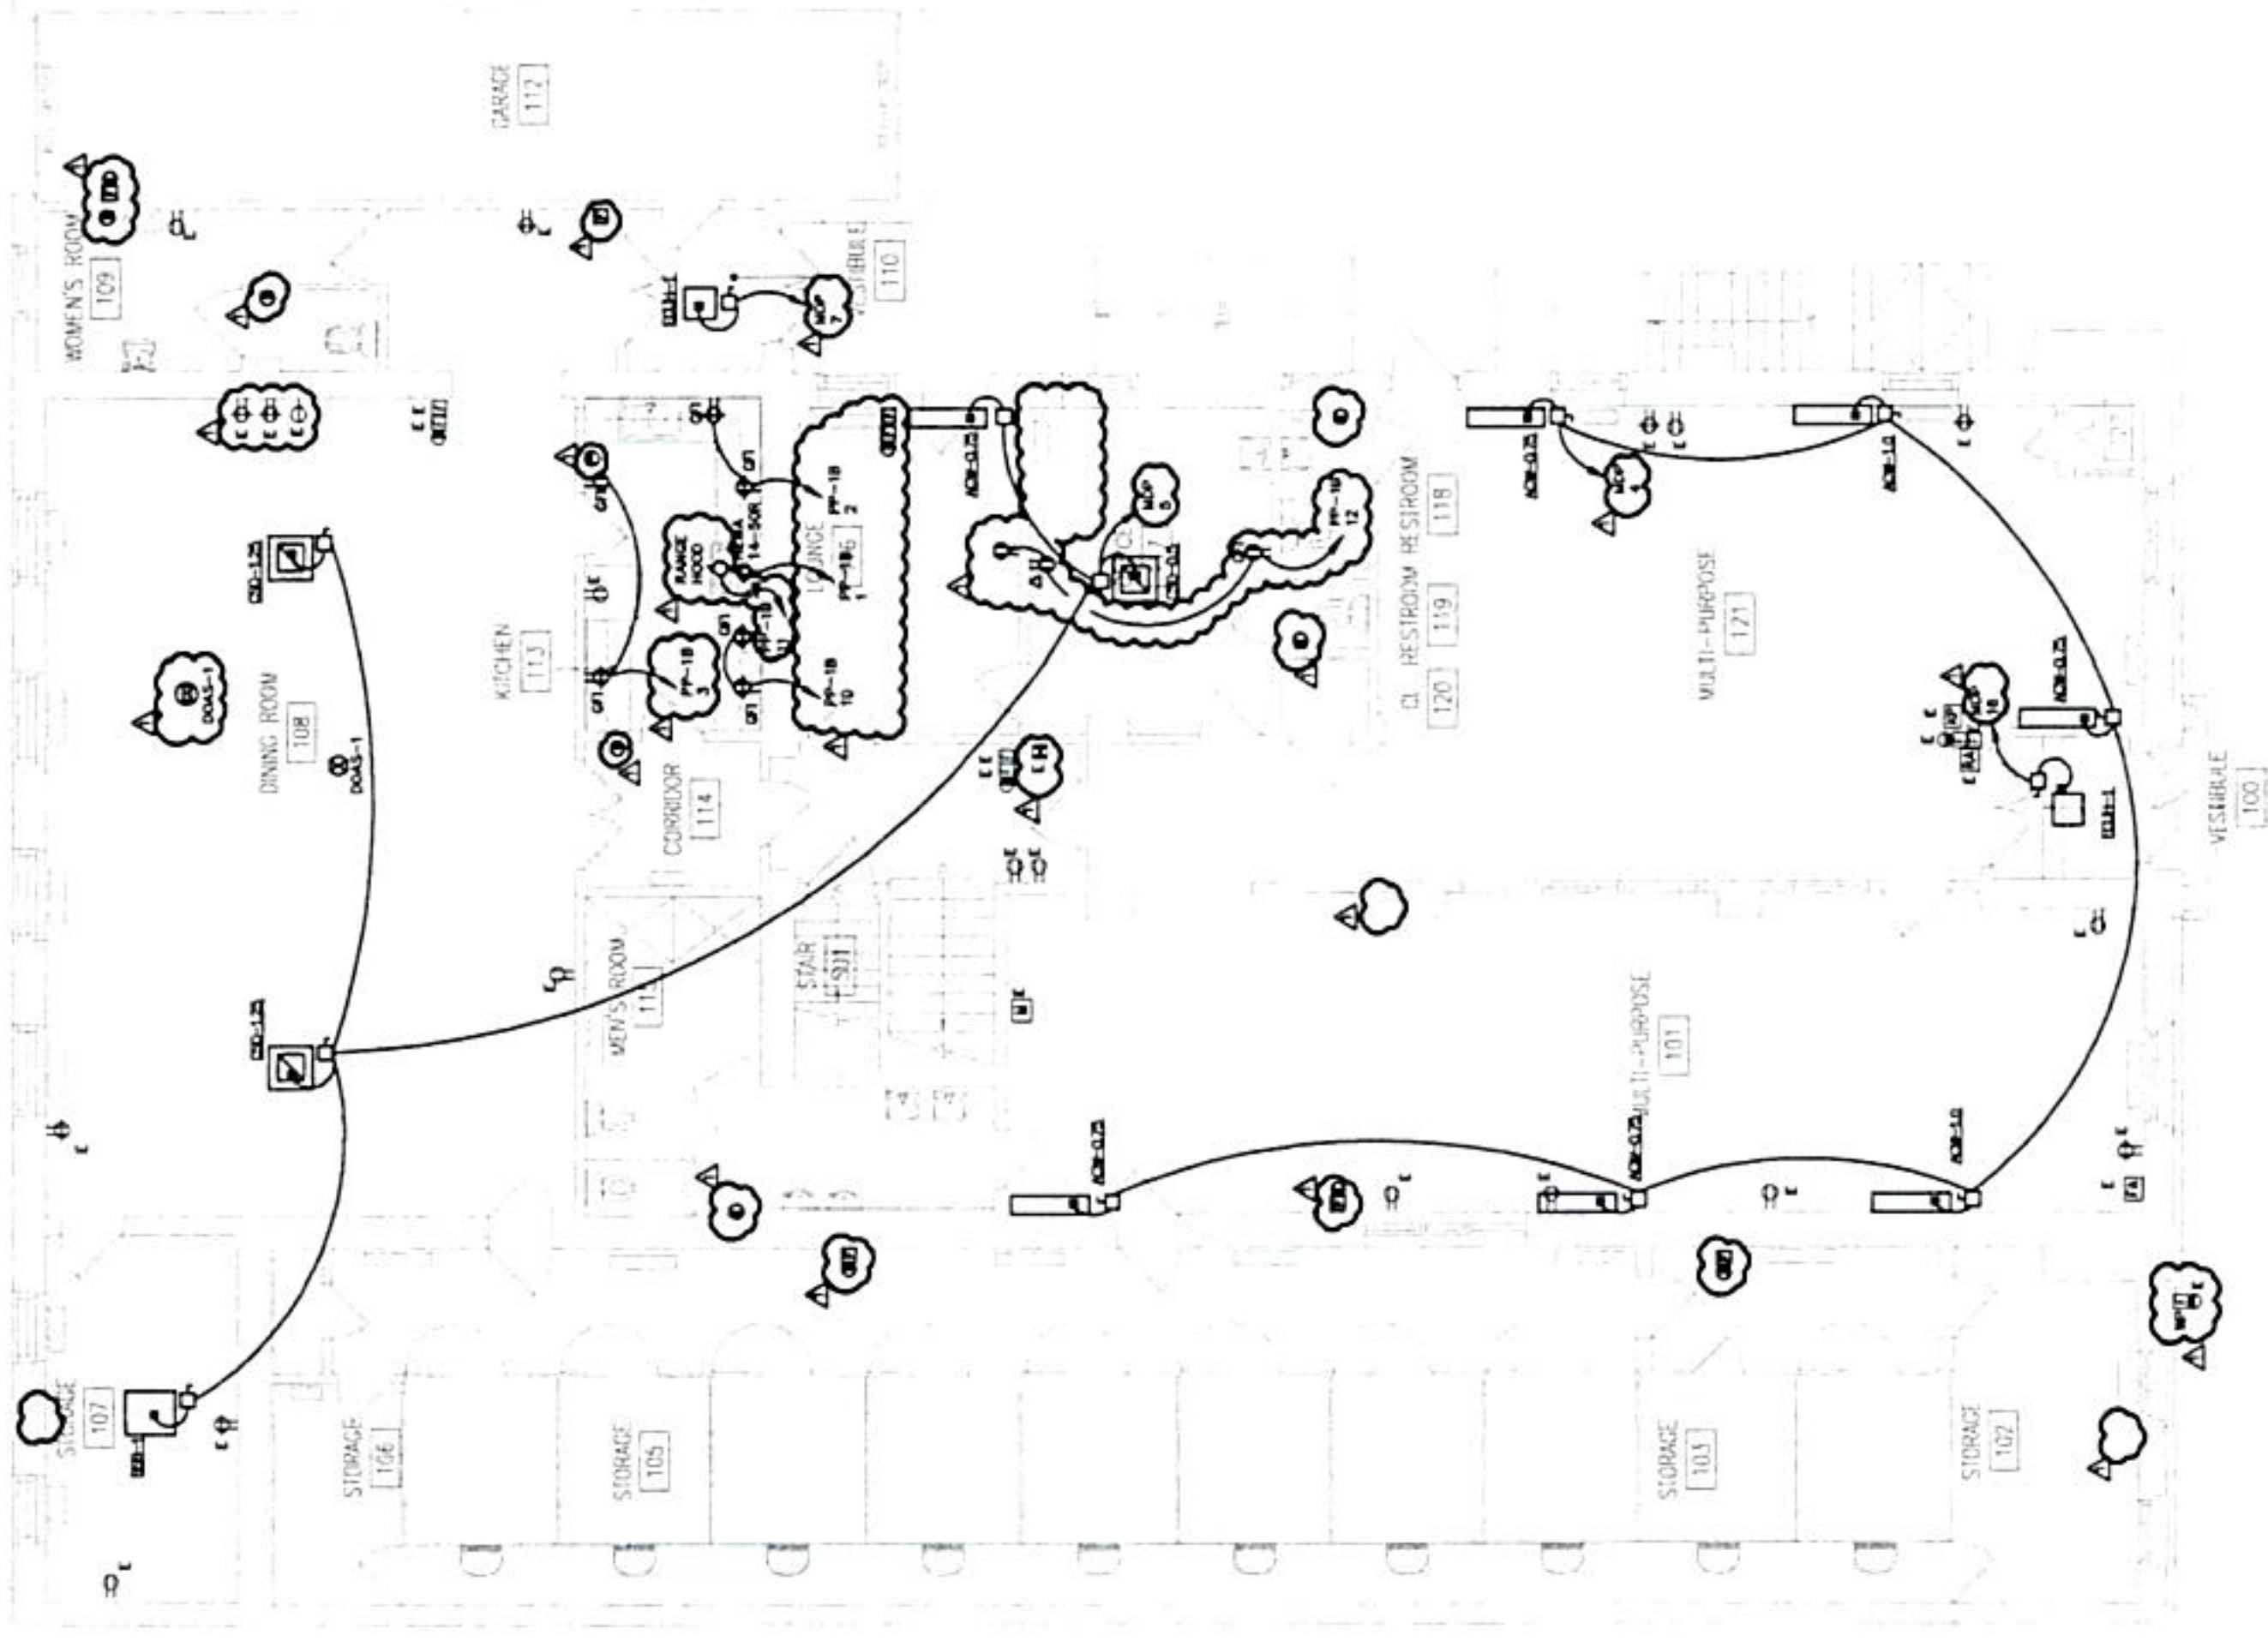

2 FIRST FLOOR PLAN - POWER
E101 SCALE 3/8" = 1'-0"

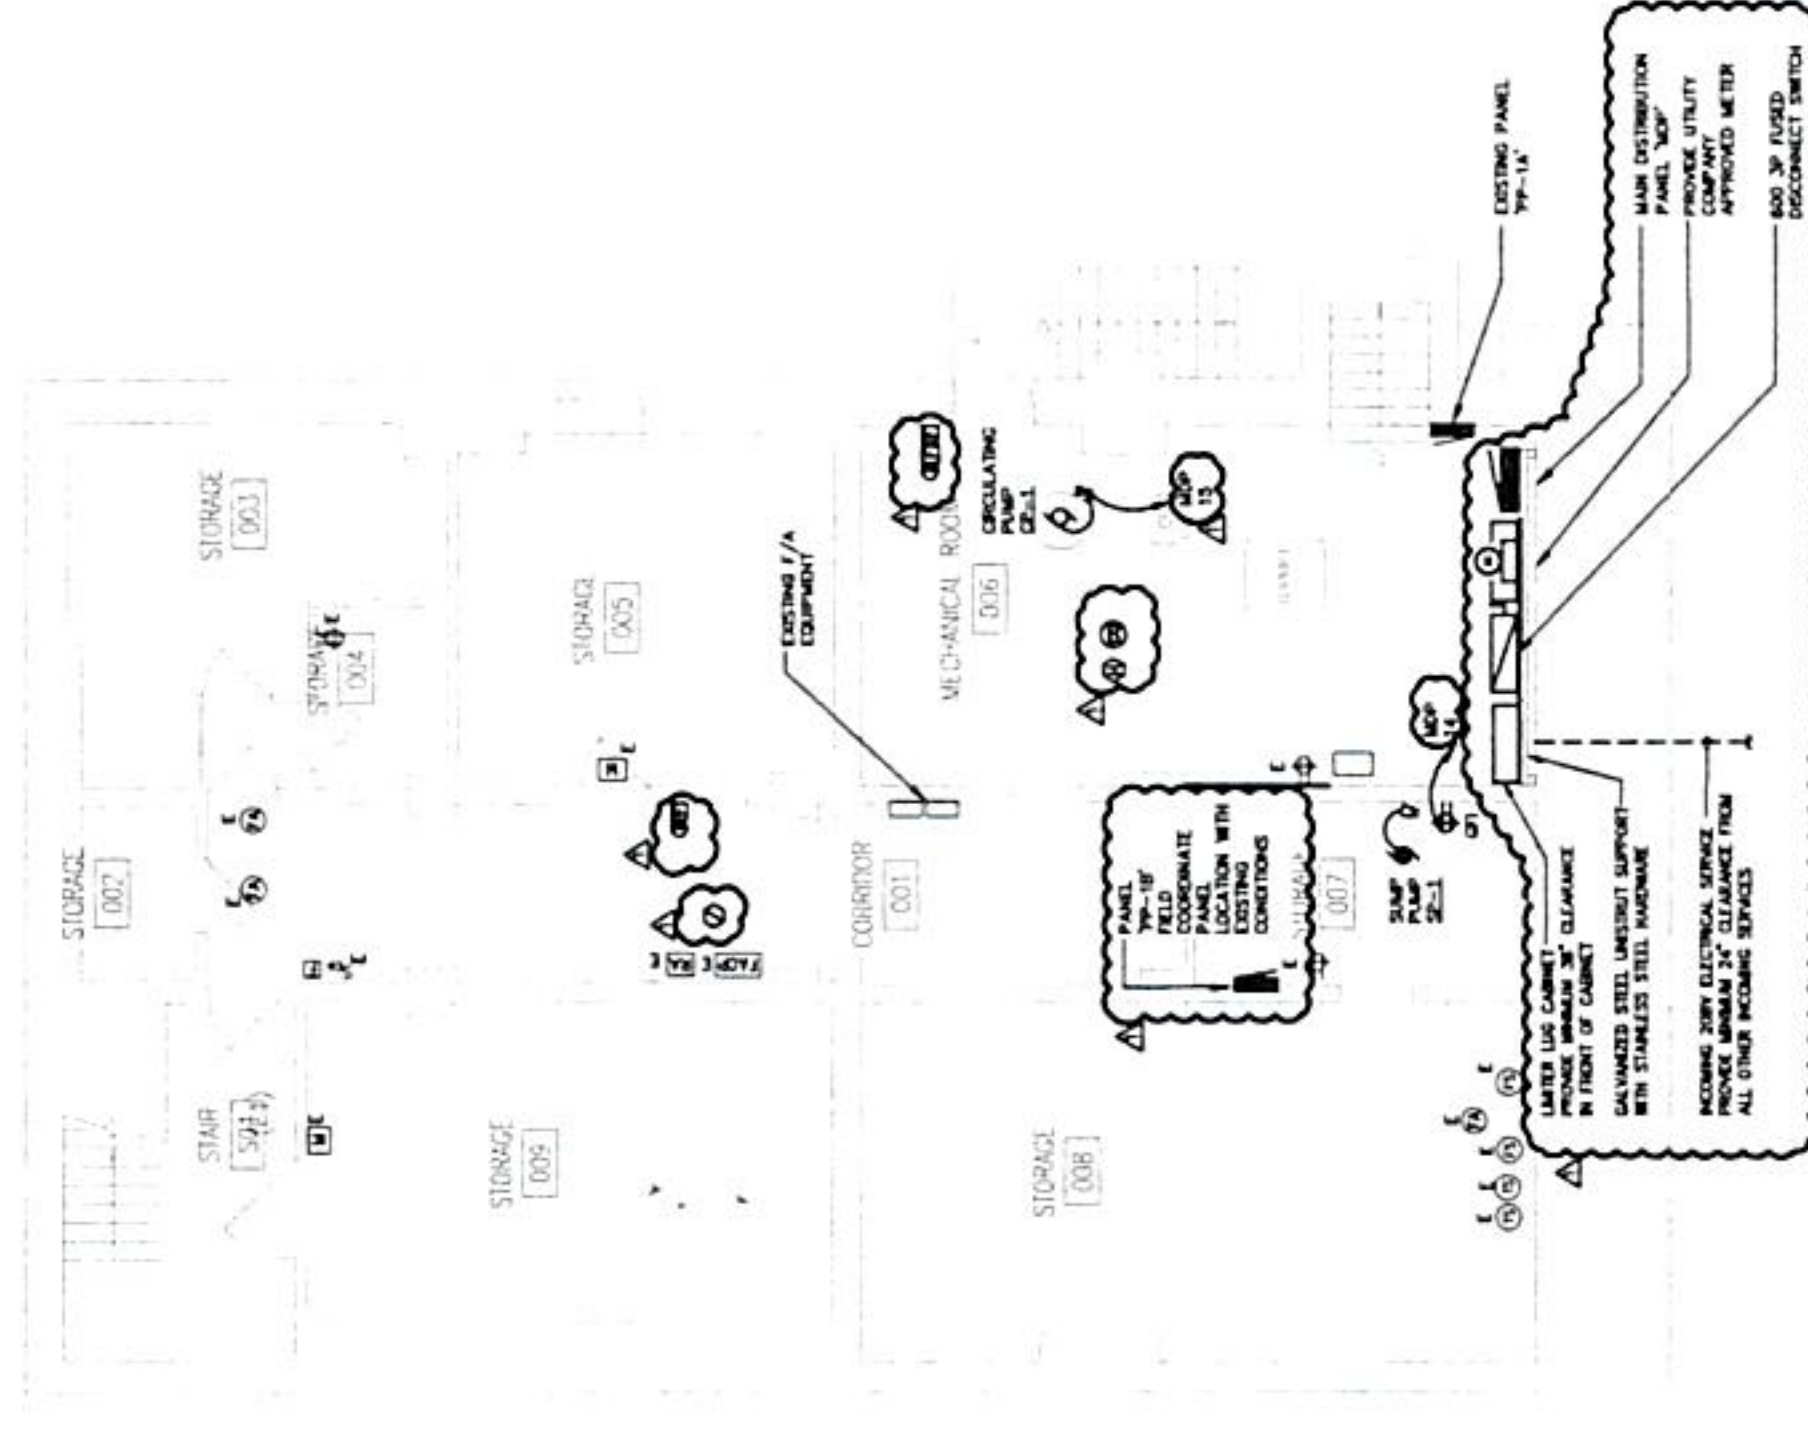

1 BASEMENT PLAN - POWER
E101 SCALE 3/8" = 1'-0"



KELTER & GILLIGO
consulting engineers

DRAWING NO.:
E101
CCH PROJECT NO.: 2070.03

SHEET TITLE:
BASEMENT &
FIRST FLOOR PLAN
- POWER

DATE: 03/19/25
SCALE: AS NOTED
DRAWN BY: LA
CHECKED BY: JT

RENOVATION OF
SOUTH BROAD STREET
SENIOR CENTER
TRENTON, NEW JERSEY



NO. DATE DESCRIPTION
1 04/07/25 ADDITION NO. 1
REVISIONS



**ADDENDUM NO. 2
BID 2025-36**

**SOUTH WARD SENIOR CENTER RENOVATIONS
870 SOUTH BROAD STREET
TRENTON, NJ 08611**

**CITY OF TRENTON ACKNOWLEDGMENT OF RECEIPT OF ADDENDA
MANDATORY**

THIS FORM MUST BE COMPLETED AND SUBMITTED WITH YOUR BID

The undersigned Bidder hereby acknowledges receipt of the following Addenda:

Addendum Number #2

Dated

ADDENDUM NO. 2

4-8-2025 (ICG)

Acknowledged for: _____
(Name of Bidder)

By: _____ (Signature of Authorized Representative)

Name: ____

Title: ____